



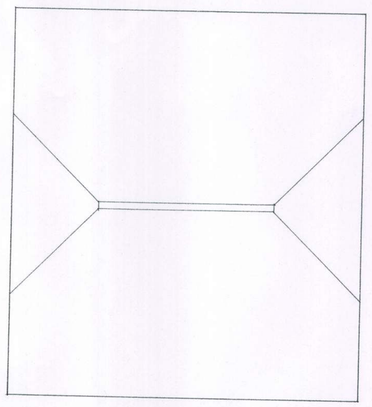


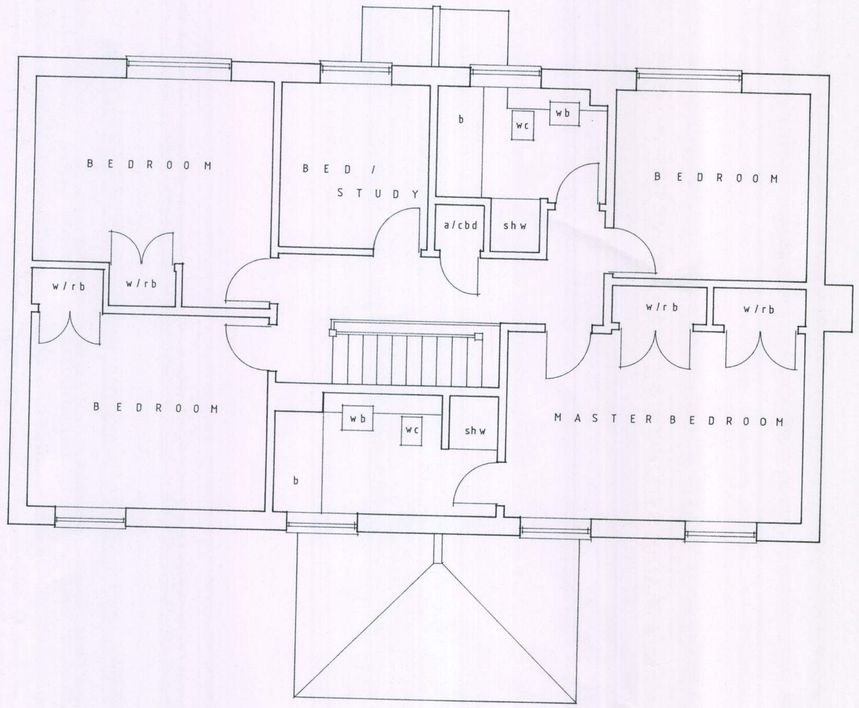


FIRST FLOOR PLAN
SCALE 1 to 50

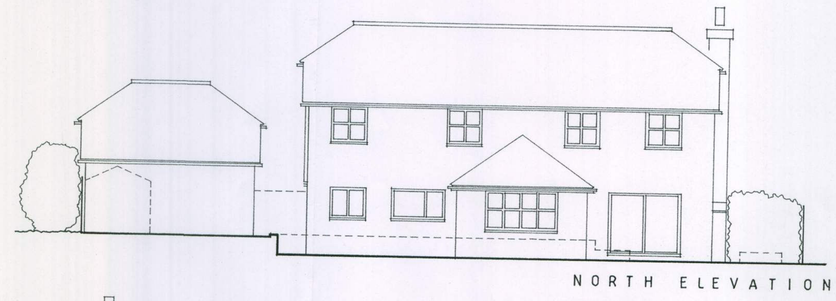

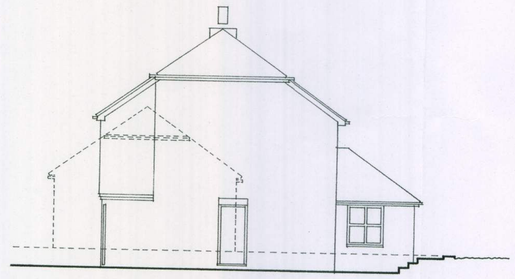


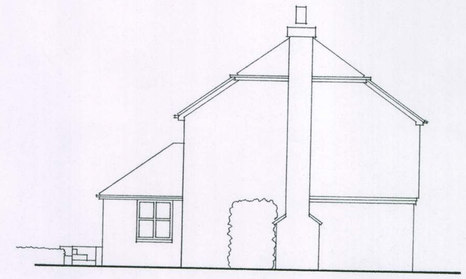

SCALE 1 to 100

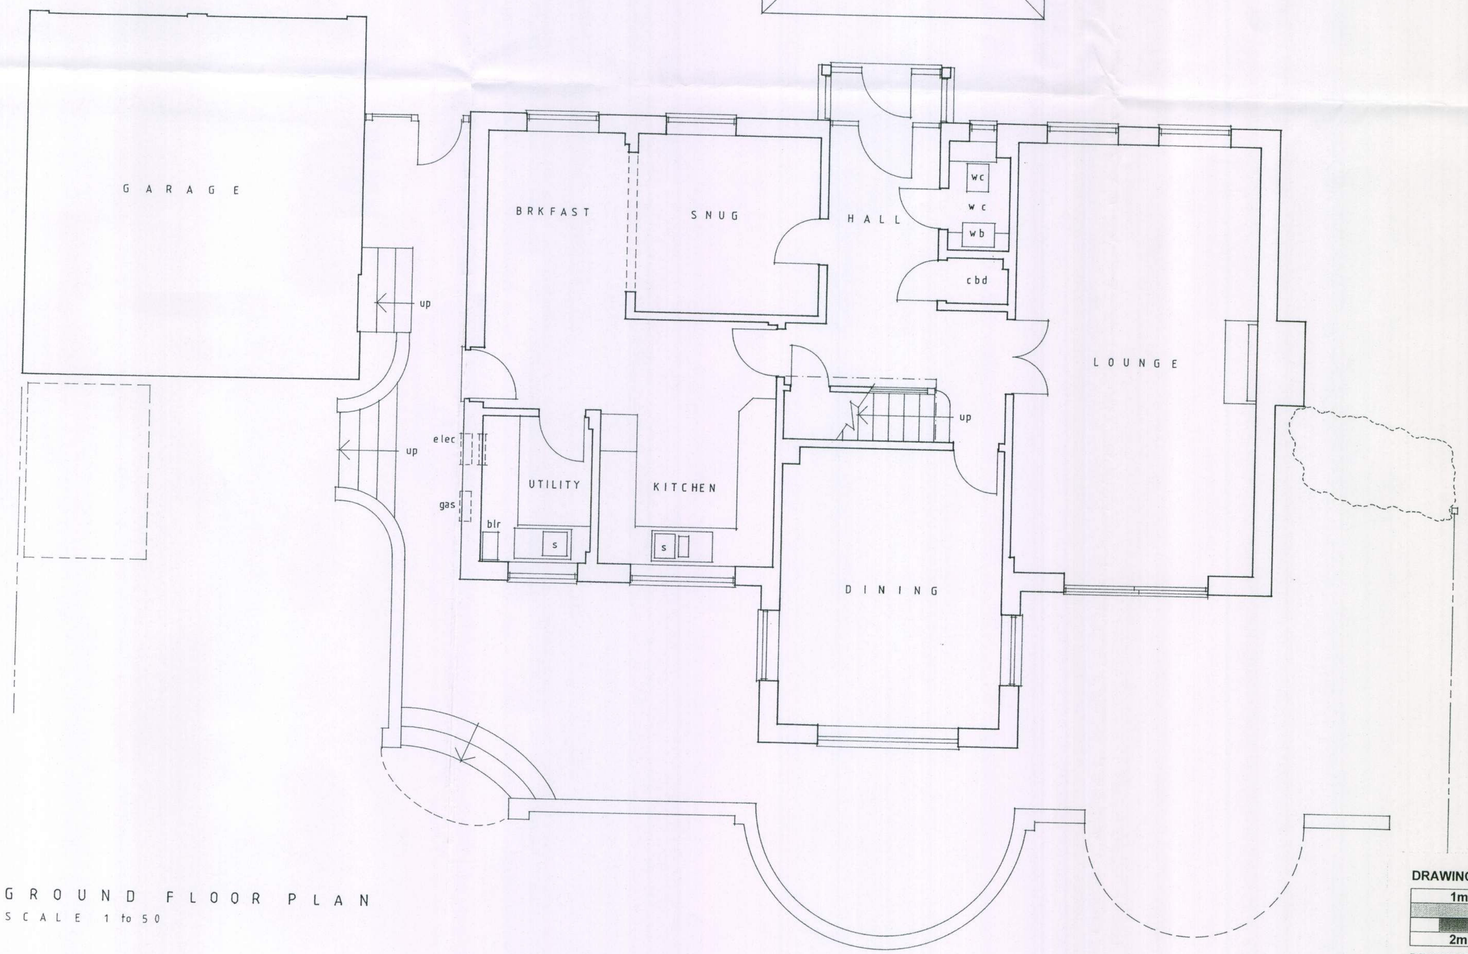

GROUND FLOOR PLAN
SCALE 1 to 50

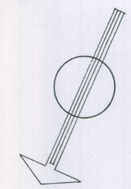

DRAWING SCALE 1:50

1m	2m	3m	4m	5m	6m	7m	8m	9m	10m
2m	4m	6m	8m	10m	12m	14m	16m	18m	20m

DRAWING SCALE 1:100

ARUN DISTRICT COUNCIL
No. FN 15 10
Received

PAPER SIZE A1

PAGE PARTNERSHIP
18 Middleton Avenue Hove Sussex BN3 4PJ
Tel/Fx: 01273 424888 pagpart@pagepartnership.net

Client
MR & MRS WILLIAMS
8 FOX LEA
FINDON BN14 0XB

Job Title
PROPOSED EXTENSION AND ALTERATIONS

DrawingTitle
BUILDING AS EXISTING
Measured Survey Drawing

Job Number	Scale
09690	1:50 1:100

Drawing Number
01

Date	Revision
21.10.09	.

ARUN DISTRICT COUNCIL FN/15/10/