
ARUN DISTRICT COUNCIL:FN/45/07/ 23/07/2007

PROPOSED FIRST FLOOR PLAN

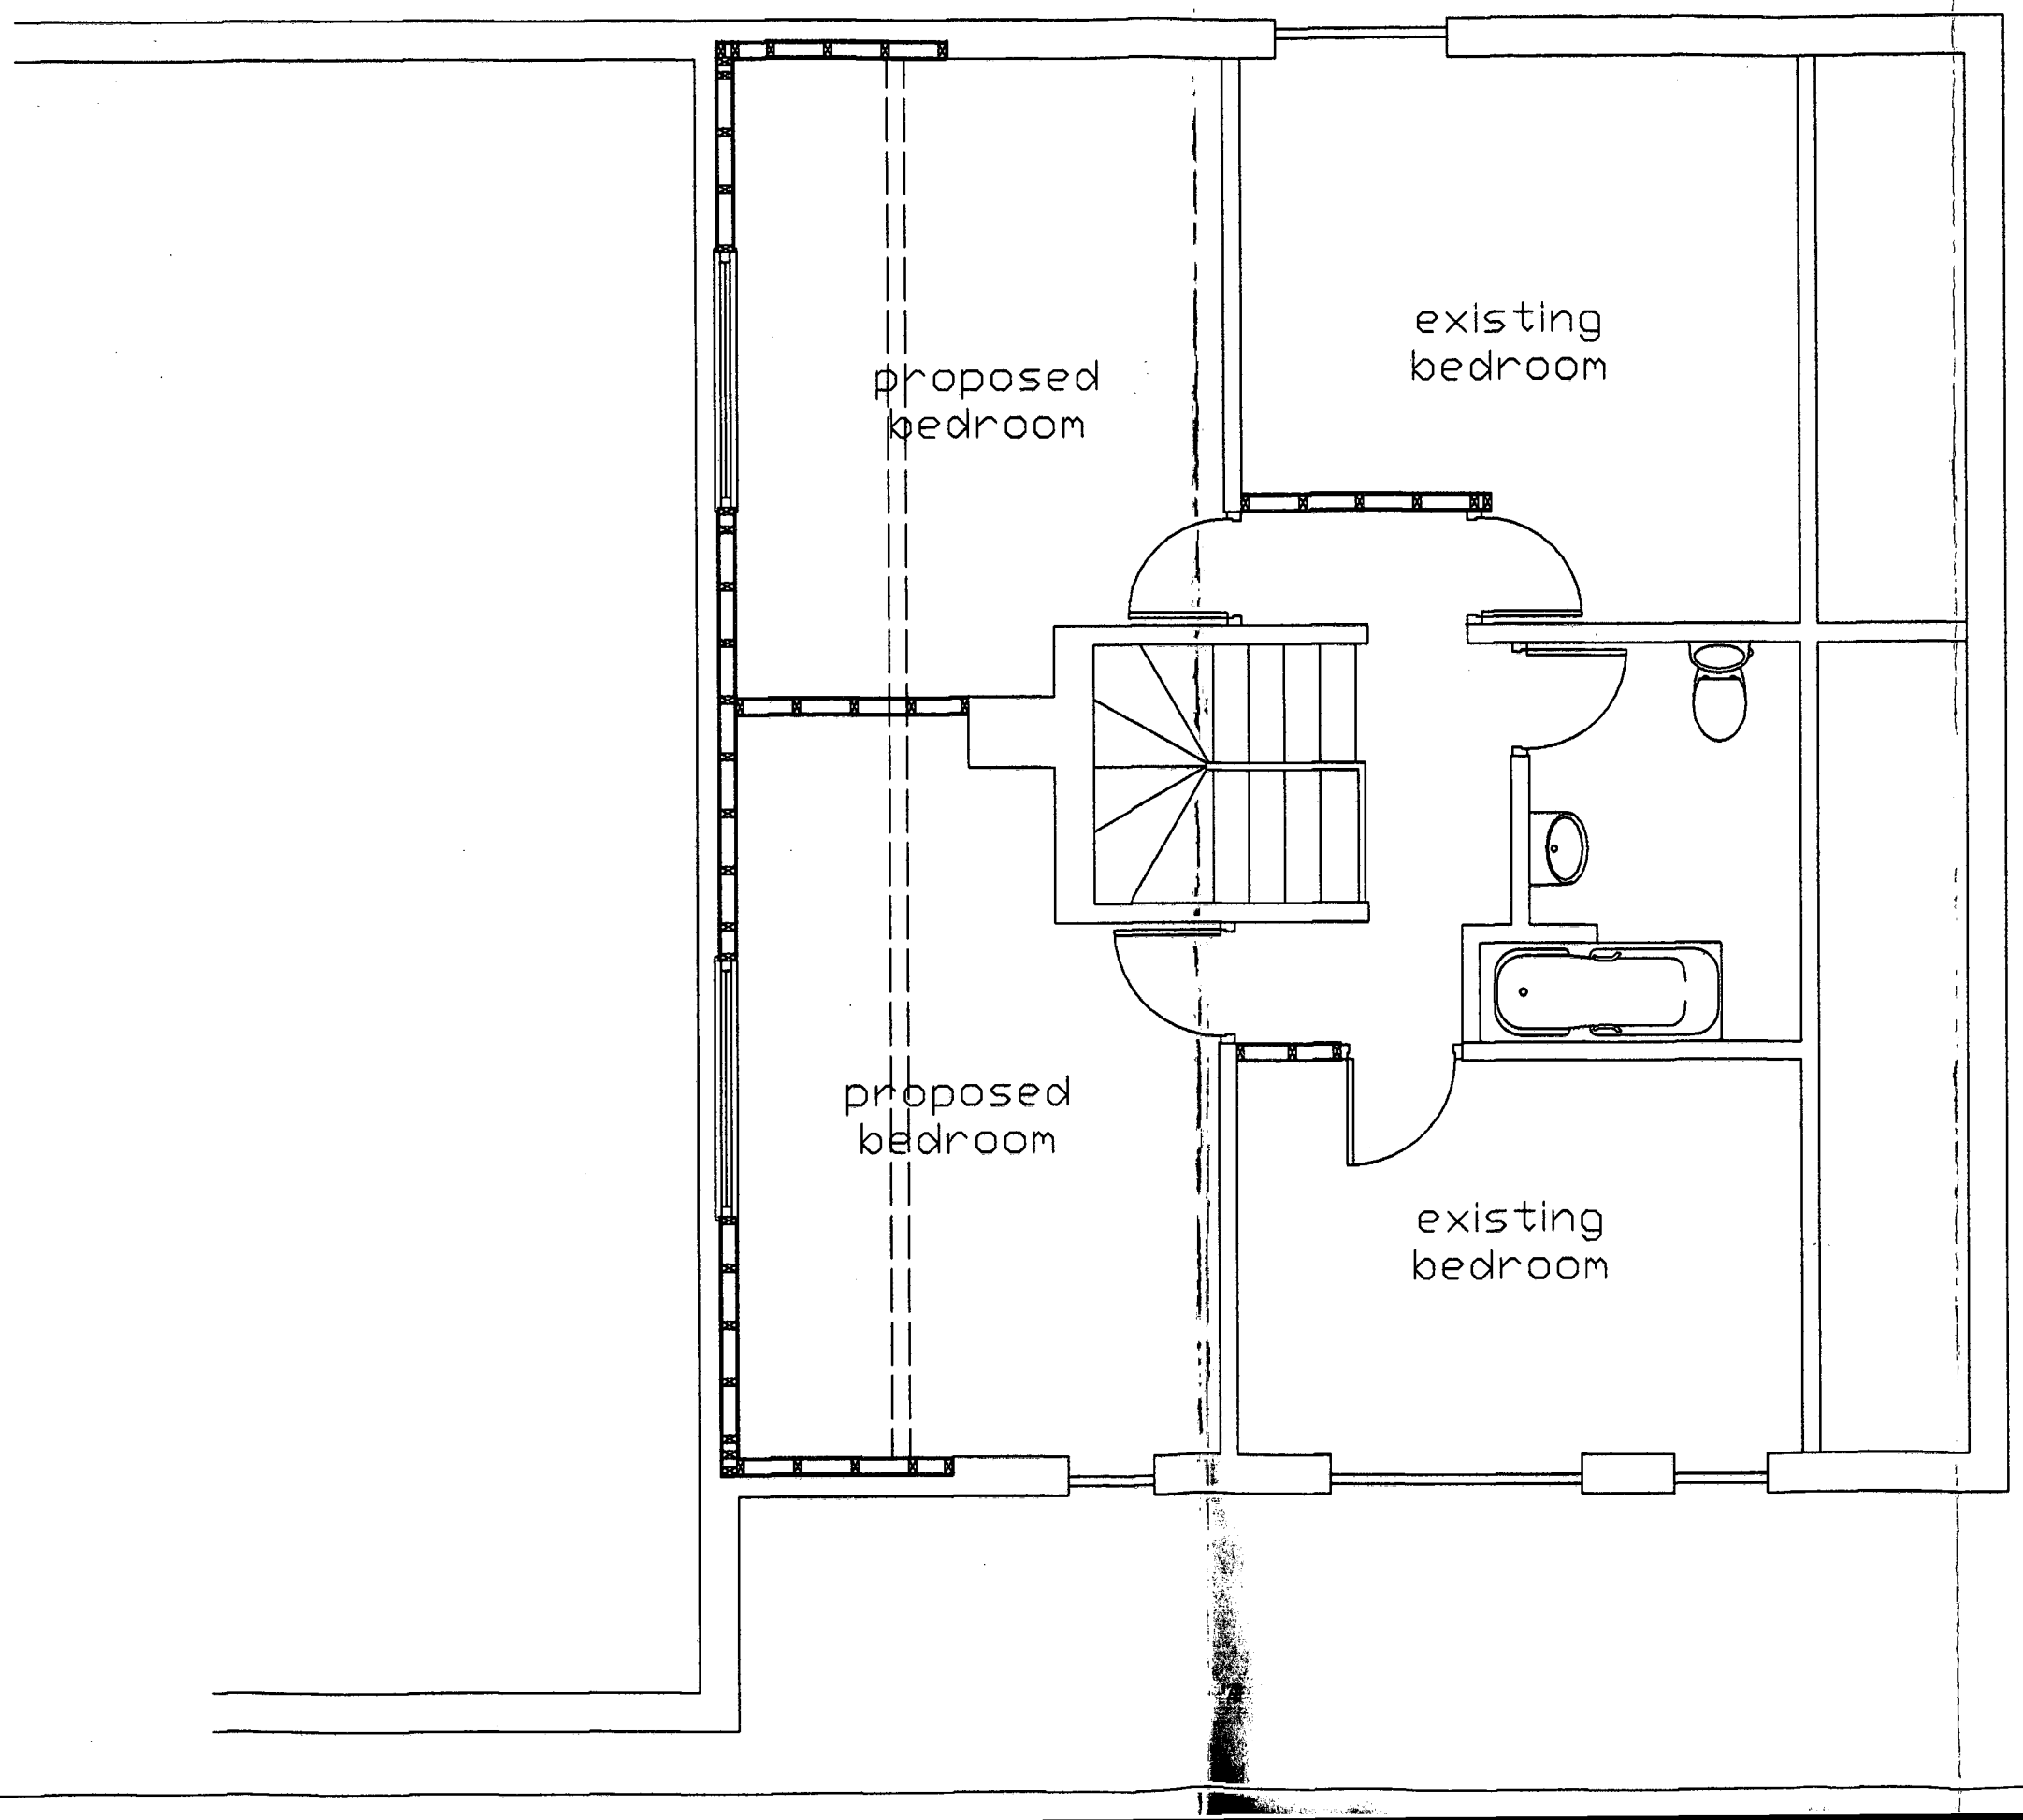

ARUN DISTRICT COUNCIL
No. FN 45 07
Received 23/07/07

REVISIONS

Notes
1. These are computerised drawings for the purposes of obtaining planning & building regulations approvals & are based on certain overall measurements.
2. Dimensions shown must not be relied upon and must be checked on site and verified prior to commencement of work.
3. Where applicable this drawing is to be read in conjunction with other consultants' drawings & calculations.
4. Do not scale from these drawings, except for planning purposes
5. Any Work undertaken prior to Planning and Building Regulations Approval is done so entirely at the Client/Contractors own risk

© 2007 - T. Murray

TIM MURRAY MBEng
BUILDING CONSULTANT
8 Shaw Close
Middleton - on - Sea
West Sussex, PO22 7TQ
Tel: 01243 586273
The Association of BUILDING ENGINEERS

PROJECT DETAIL
38, SCHOOL HILL, FINDON
WEST SUSSEX

DORMER WINDOWS

FOR: MR AND MRS MEAD

DRAWING	SCALE
FIRST FLOOR PLAN	1/50
DATE: JUNE 2007	
DRAWN: T. Murray	
DRAWING: 07/21/1	REVISION: