
Dimensions to be checked on site before commencing work. Any discrepancies shall be reported to the architect immediately.

Do not scale from these drawings except for planning purposes. Use figured dimensions only.


Where applicable this drawing is to be read in conjunction with other consultants' drawings.

All drawings to be read in conjunction with specification and all other drawings including structural engineer and mechanical and electrical drawings / specification

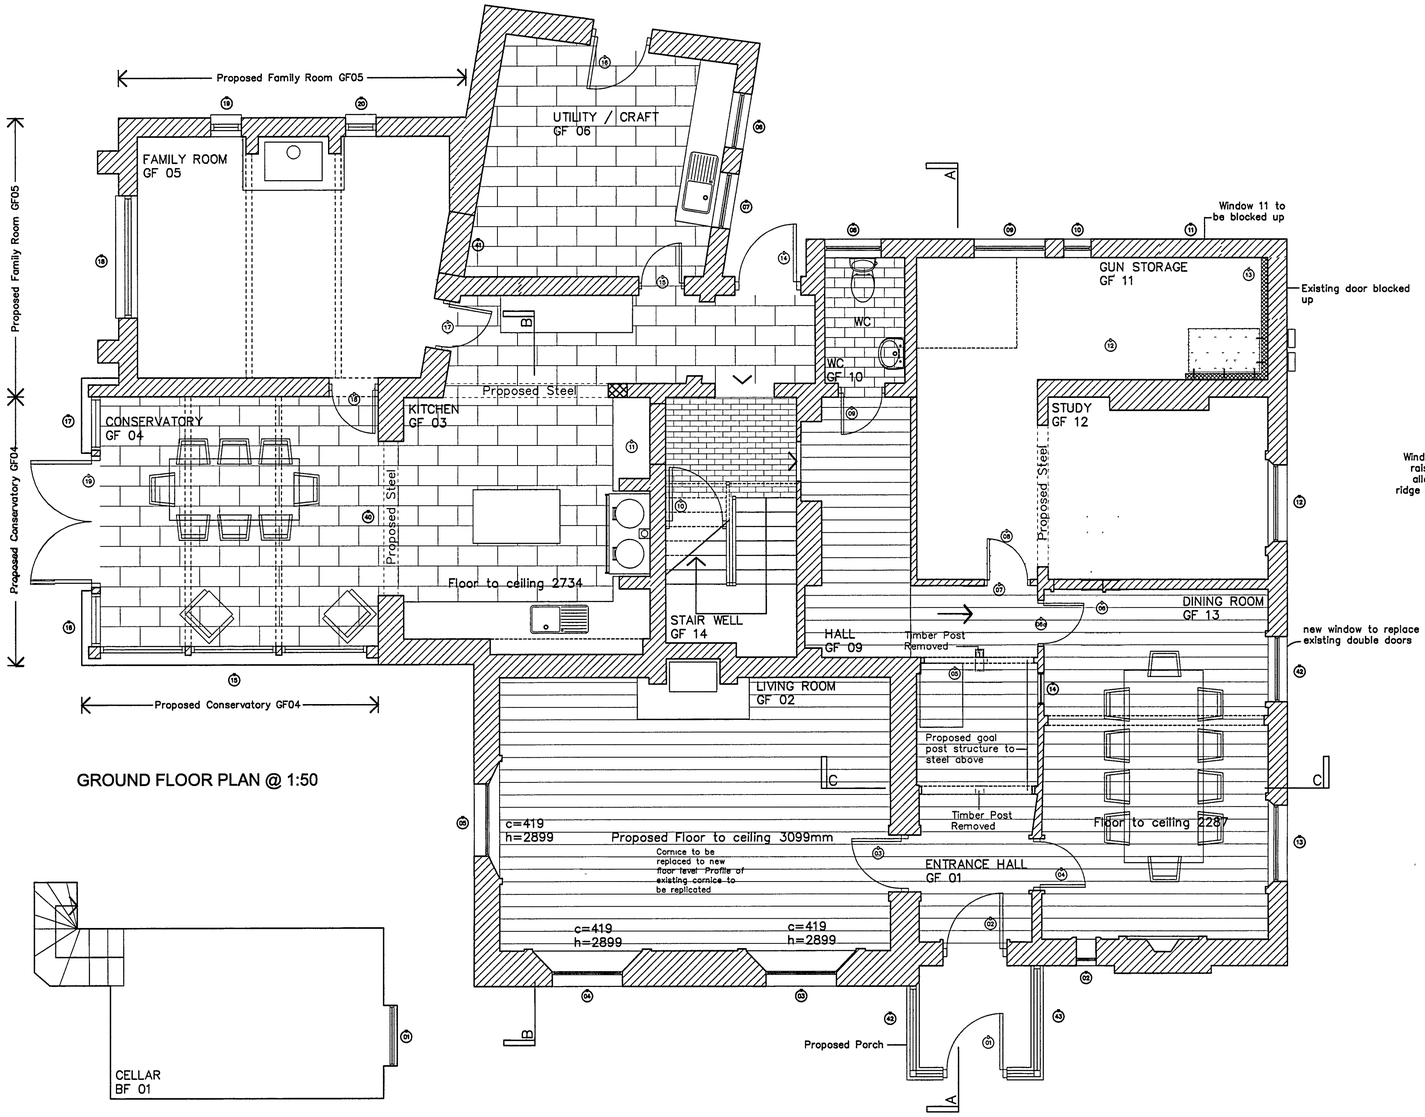


GROUND FLOOR PLAN @ 1:50


BASEMENT PLAN @ 1:50

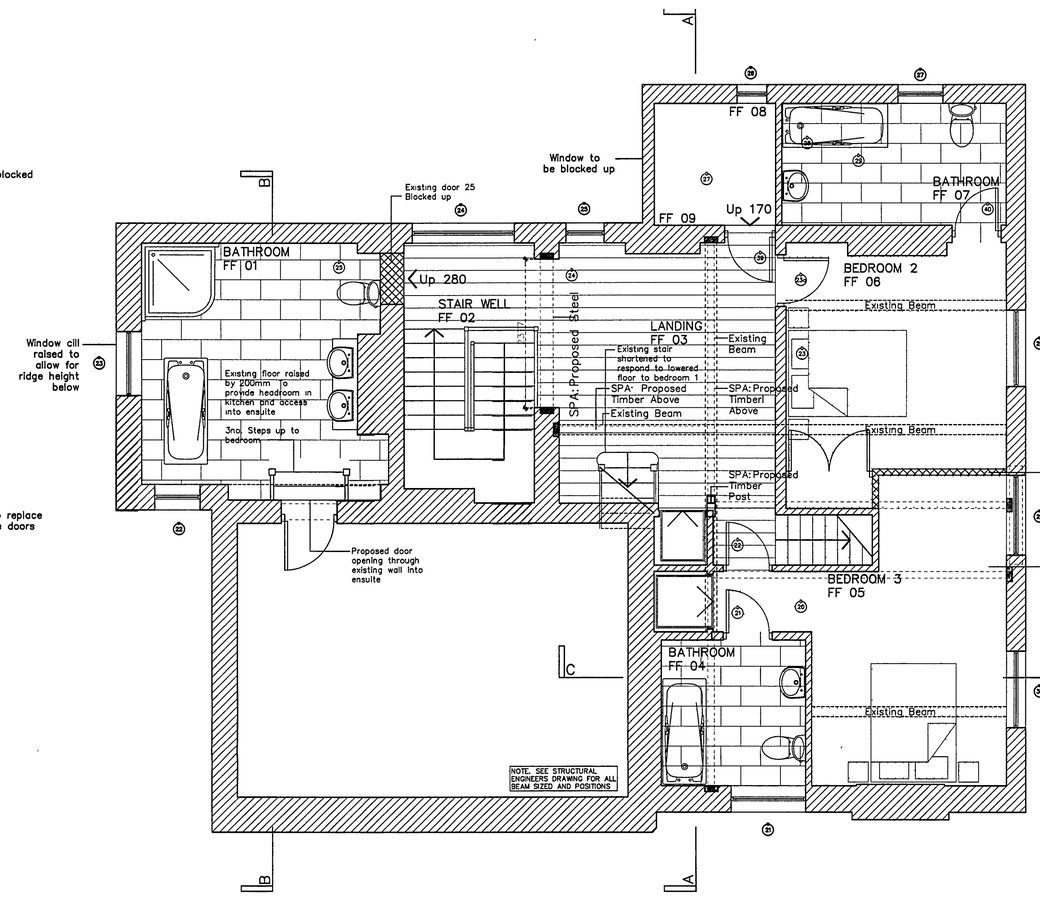

FIRST FLOOR PLAN @ 1:50

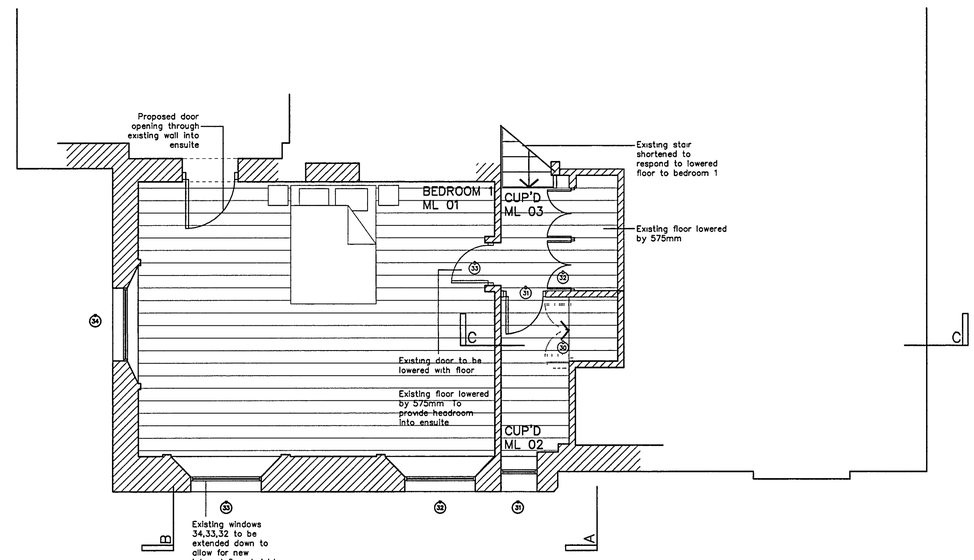

MEZZENINE LEVEL PLAN @ 1:50

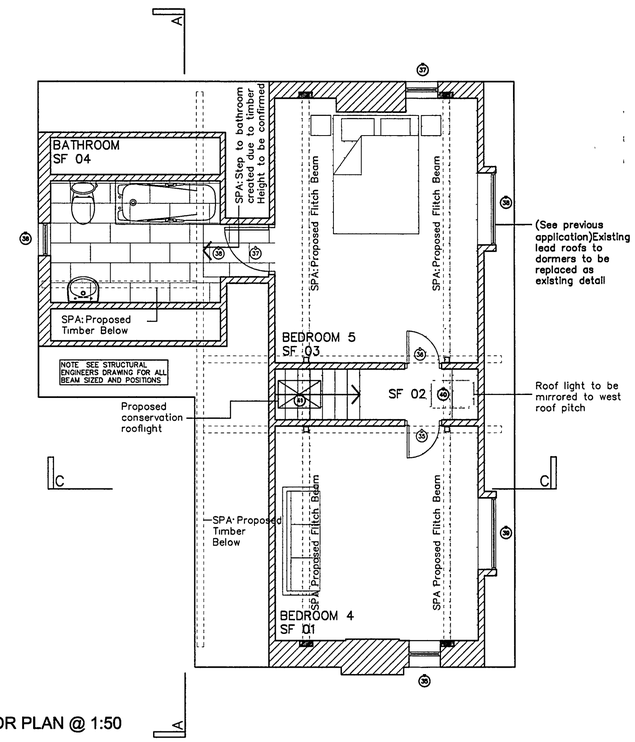

SECOND FLOOR PLAN @ 1:50

REV	DATE	AMENDMENT	DRAWN

helyer**design** [ltd]
architecture .design .graphics
mail@helyerdesign.co.uk www.helyerdesign.co.uk.
2 Queen Street, Emsworth, PO10 7BL
01243 370 725

CLIENT
Mr M Seare

PROJECT
Avery House
Findon

DRAWING
Proposed Plans

SCALE
Varies

DATE Dec '07

DRAWN THGD

DRAWING NUMBER
07108/203

REVISION