
RevNo	Revision note	Date	Signature	Checked

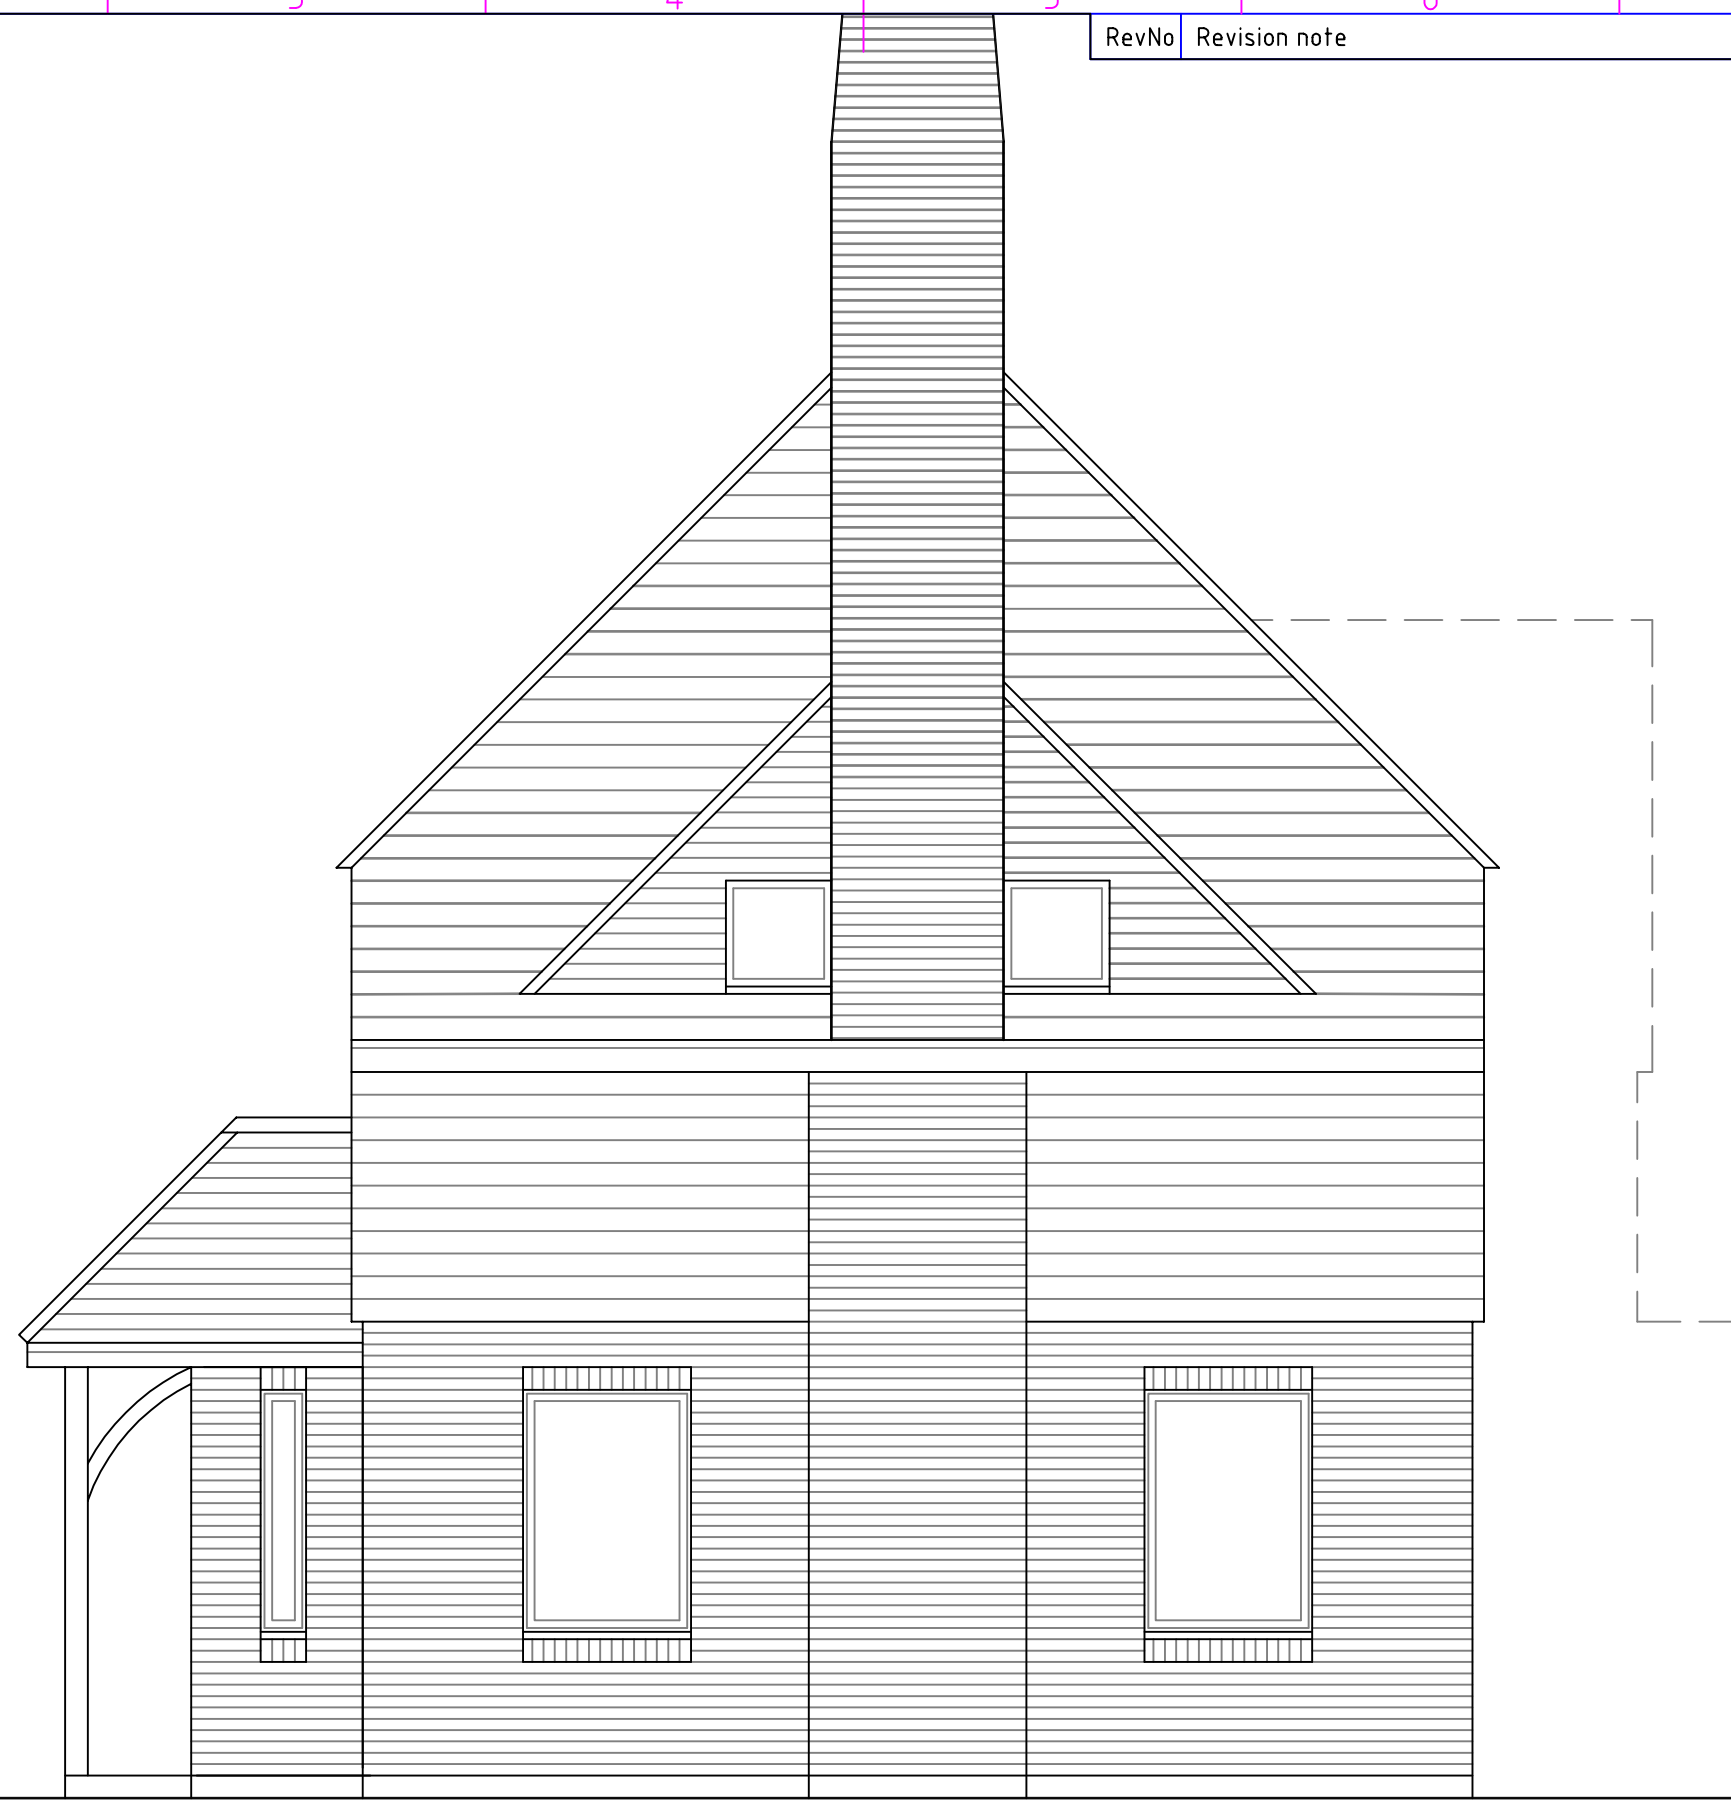

Proposed East Elevation

Itemref	Quantity	Title/Name, designation, material, dimension etc			Article No./Reference	
Designed by JD		Checked by	Approved by - date	File name	Date April 2015	Scale 1:50

Proposed Extension	115 Limmer Lane		
	07	Edition 0	Sheet

ARUN DISTRICT COUNCIL FP/104/15/HH