This drawing is to be read in conjunction with all other relevant drawings and specifications.
Do not scale off this drawing. Use figured dimensions only. All levels and dimensions to be checked on site. All levels and dimensional discrepancies are to be brought to the immediate attention of PJ Draughting. Responsibility cannot be accepted for alteration and/or deviation from this design without prior acknowledgment of PJ Draughting.
Copyright reserved. This drawing may only be used for the client and location specified in the title block. It may not be copied or disclosed to any other third party without prior written consent from PJ Draughting.
Prior to any works commencing on site, PJ Draughting is to be contacted regarding the current status, revision or regulatory approval of this drawing.

Notes

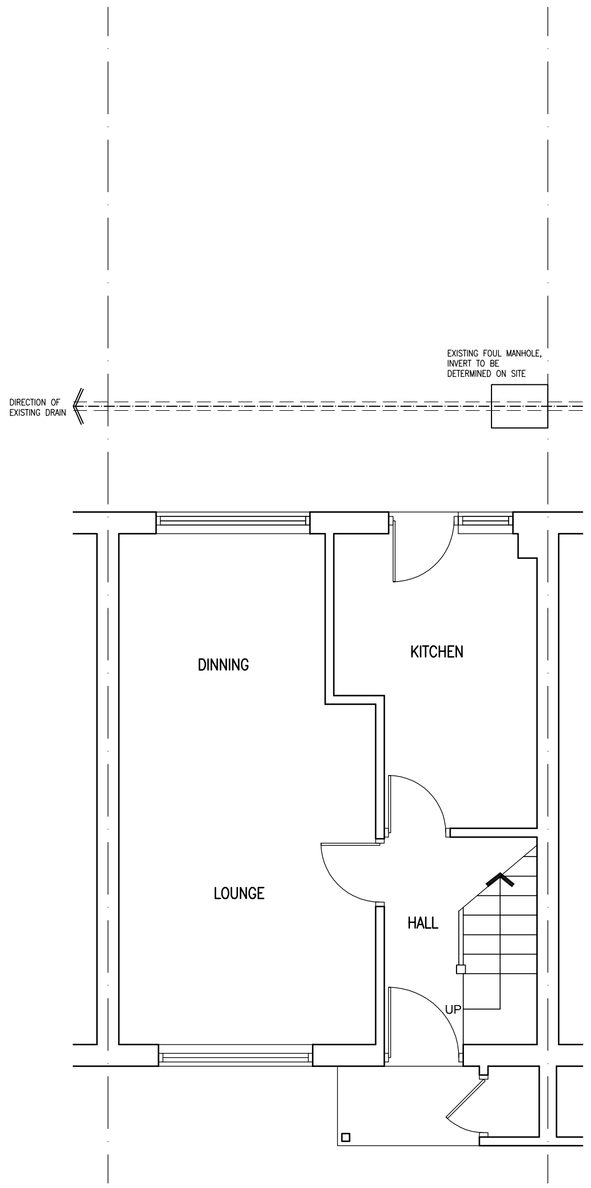

Ground Floor Plan

EXISTING FLOOR PLANS *Scale 1:50*

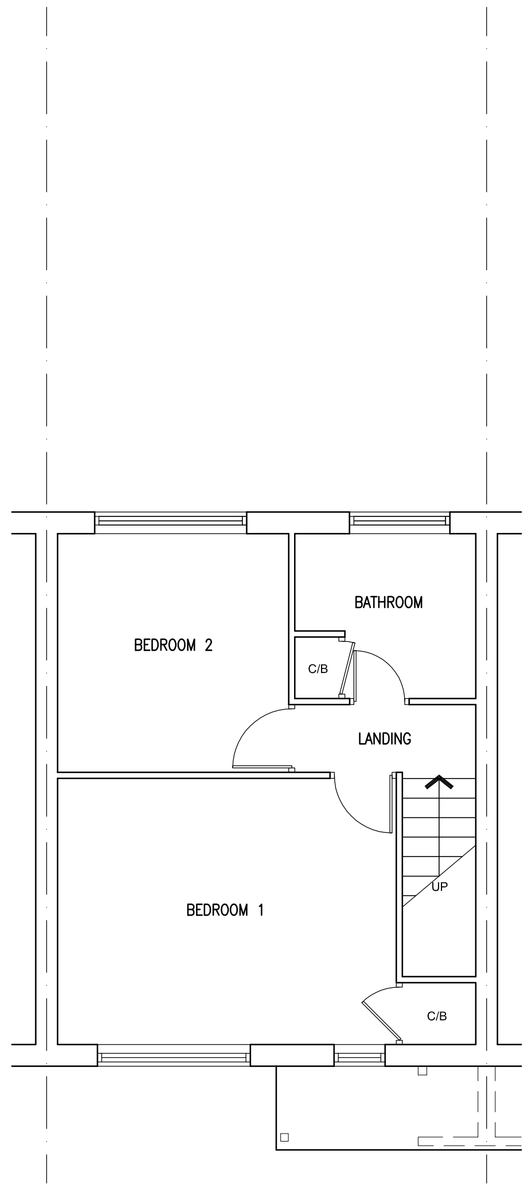

First Floor Plan

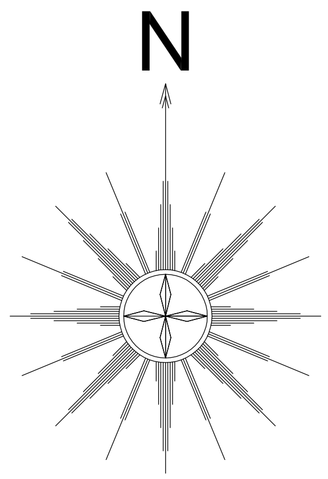

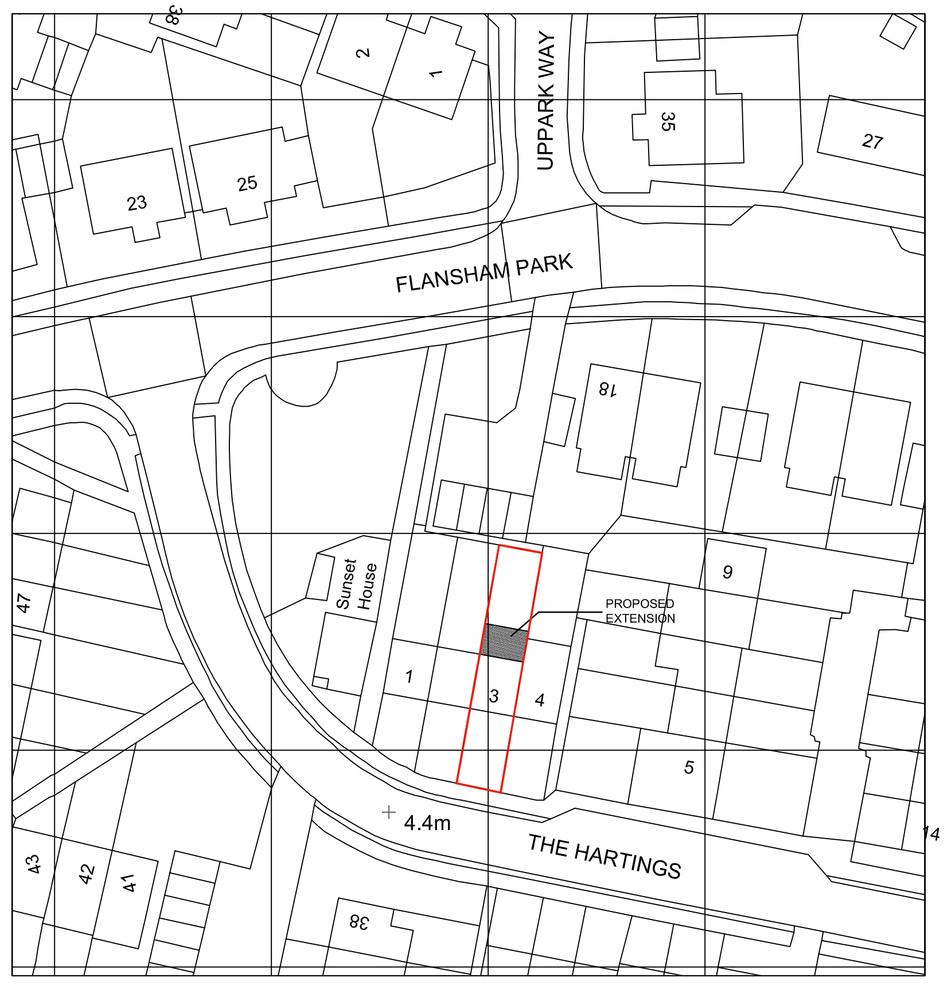

BLOCK PLAN 1:500

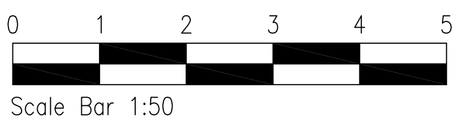

REV	DESCRIPTION	DATE
A	BLOCK PLAN ADDED	04-07-20
-	INITIAL APPLICATION	29-06-20

CLIENT
MR MILLER

PROJECT
3 THE HARTINGS
FELPHAM
WEST SUSSEX

DRAWING
EXISTING FLOOR PLANS & BLOCK PLAN

STATUS
APPLICATION

SCALE	DATE	DRG No	REVISION
1:500 1:50	JUNE 2020	3352/01	A

ARUN DISTRICT COUNCIL FP/0120/20/PDH