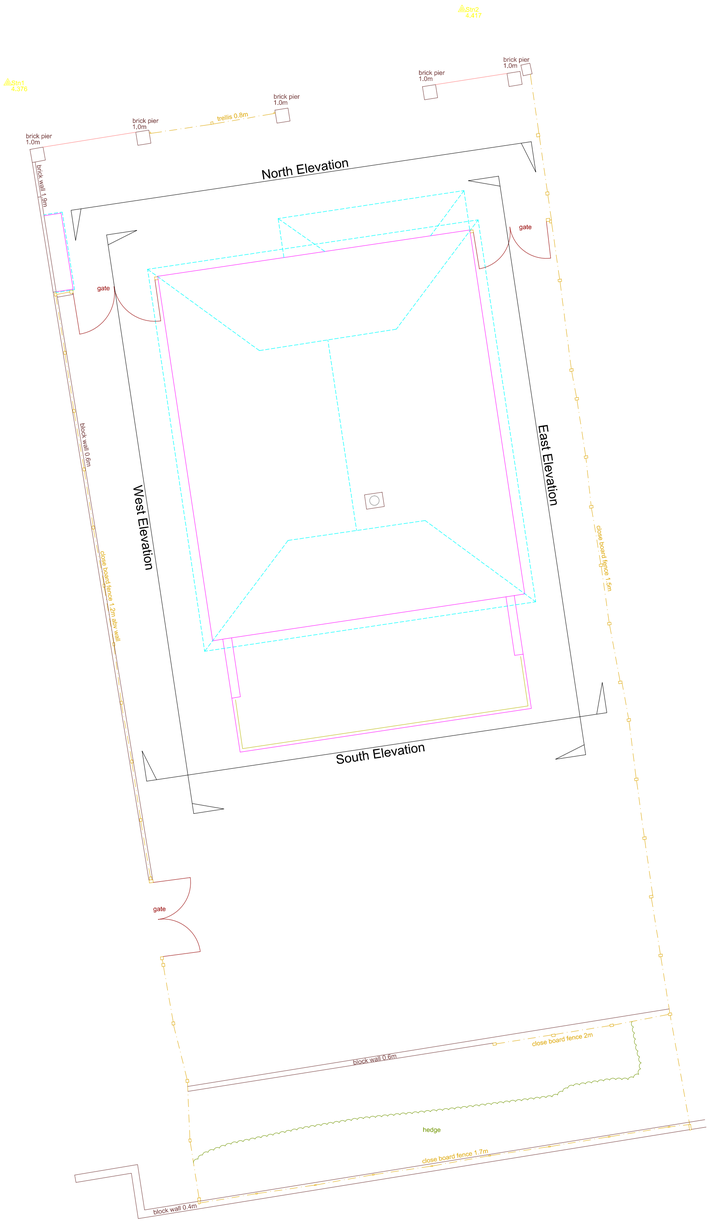


Scale Bar (meters)

0 5 10 15 20

NOTES

SURVEY IS BASED ON OS GRID SYSTEM
ORIGINATING FROM STATION 1
@ E 495411.303, N 99530.376, RL 4.376

LAYER INFORMATION

0	EMPTY
Bank	Downhill bank arrows
Bottom of Bank	Bottom of bank / slope
BT	Telecom box and manholes
Buildinglines	Building lines
Edge of Concrete	Edge of concrete surface
Edge of Road	Edge of road surface
External Steps	External Step lines
Fenceline	Guardrails, fence and Boundary lines
Floors	Floor outlines
Footpath	Edge of footpath or surface changes
Gardenline	Edge of lawns,flower beds and garden surface changes
Gully	Water and sewag lines
Gully	Water and sewag lines
Hedgeline	Edges of significant hedges
Kerbline	Front kerbline
Lamp Post	Lamp pots and lighting
Manhole	Manholes, inspection covers
Overhead Cables	Overhead cables and utility poles
Plant	Significant ventilation and external plant
Road Markings	Significant road markings
Rooflines	Ridges, eaves, hips and valley lines
Shrubs	Significant trees and overgrown foliage
Sign Post	Sign posts and street signs
Spotlevels	Point elevations
Spotlevels text	Point elevations text
Survey Stations	GPS reference survey stations
Text	Text labels
Top and Back of Kerb	Top and back line of kerb
Top of Bank	Top line of bank
Tree	Tree bore and spread
Unclassified Structure	Other structures
Wall	Walls

Line types and Symbols

Building Lines
Rooflines
Top & Back of Kerb
Edge of Surface / Footpath
Edge of Road
Edge of Concrete
Top of bank
Bottom of bank
Fence / Handrail
Overhead Cables

Garden Line
Scrub Line — Scrub
Gullies / Waste Water — Gully 100.19; SVP; SWP; RWP
Man holes & Flow — dia:80; MH; CL:100.40; IL:99.40; dia:100
Trees
Spot Levels — 100.40

Road Markings
Hedge Line — Hedge
Walls — tw 100.40; pier ht 100.40
Steps — 100.00; 100.20; 100.00
Plant — Plant
Gates — Gate

Control Stations

Co-ordinates in OSGB

Point Number	Easting	Northing	Elevation	Description
Stn1	495411.303	99530.376	4.376	HILTI NAIL
Stn2	495426.134	99532.773	4.417	HILTI NAIL

Orientation

North

Rev.	Date	Description

Client: Stickland Wright

Drawing Title: Site Layout

Scale: 1:100 @ A1
Date: 22/02/21
Drawn: CL
Surveyed by: CH
Checked: SE

SeSurveying


Job Title: No.14 Davenport Road, Bognor Regis

Job No.: 010 02 21
Drawing No.: 001
Rev.: -


ARUN DISTRICT COUNCIL FP/113/21/HH



North Elevation

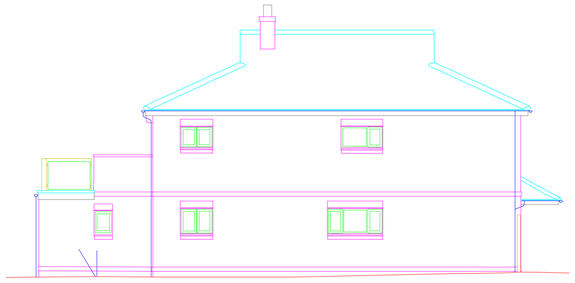

East Elevation

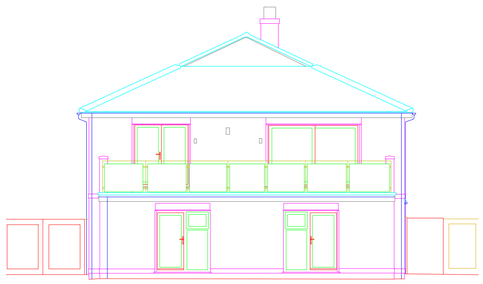

South Elevation



West Elevation

Scale Bar (meters)

0 5 10 15 20

NOTES
SURVEY IS BASED ON OS GRID SYSTEM
ORIGINATING FROM STATION 1
@ E 495411.303, N 99530.376, RL 4.376

LAYER INFORMATION

0	EMPTY
Beam	Overhead beams, joists, roof elements ect.
Buildingline	External Building Outline
Door	Doors and openings
Fenceline	Fences and boundary lines
Furniture	Fixed furnishings
Gully	Drainage and waste water gullies
Hatching	Floor and wall hatches
Handrail	Fixed handrails
Kitchen	Kitchen applicances and fixtures
Metal	Metal structures
Plant	Significant ventilation and plant installation
Radiators	Heating radiators and convectors
Roofline	Ridges, eaves, hips and valley lines
Sanitary	Plumbed sanitary fixtures
Services	Significant utility supplies
Sign Post	Significant signage
Slab	Floor slabs
Spot Levels	Ground point elevations
Step	Steps, stairs or changes in floor levels
Text	Notation
Wall Hatching	Wall void in plan view
Wall Section	Wall section
Windows	Glazed windows in wall section

Line types and Symbols

Building Lines
Rooflines — 100.40
Wall Lines
Wall Hatching
Furniture
Kitchen Fixtures
Plant
Gully
Fence
Steps

Metal
Spotlevel
Windows — Cill 1.00, HH 1.50
Doors — Dh:1.90
Radiator — Rad
Sanitary

Soffit
Beams
Skylights — Skylight
Ceiling Slope — Up, Slope: 1.90 - 2.10
Plinths / Platforms — Plinth: 0.50
Stairs — Dn

Control Stations

Orientation

North

Rev.	Date	Description

Client: Stickland Wright

Drawing Title: Elevations

Job Title: No.14 Davenport Road, Bognor Regis

SeSurveying

Scale	Date	Drawn	Job No.	Drawing No.	Rev.
1:100 @ A1	22/02/21	CL	010 02 21	002	-
	Surveyed by: CH	Checked: SE			

ARUN DISTRICT COUNCIL FP/119/19/H