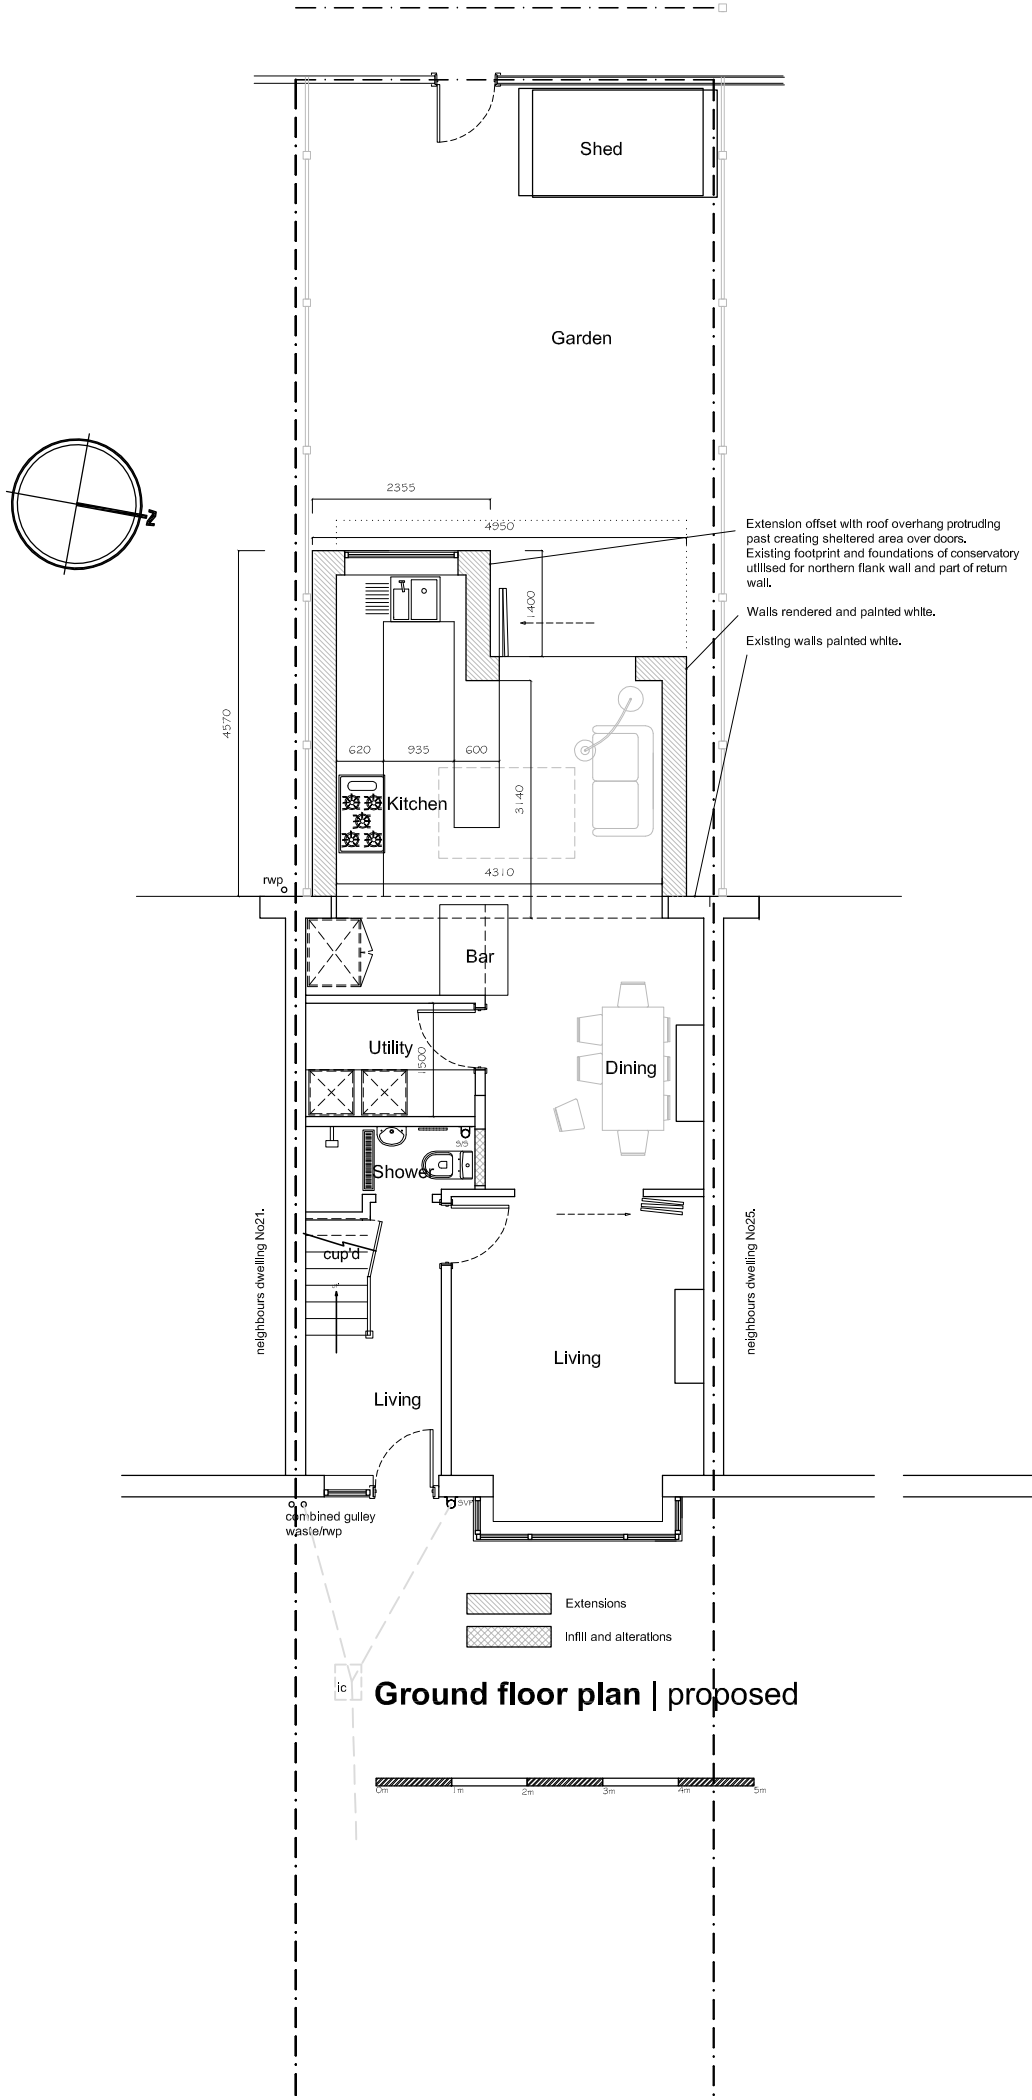

Ground floor plan | proposed

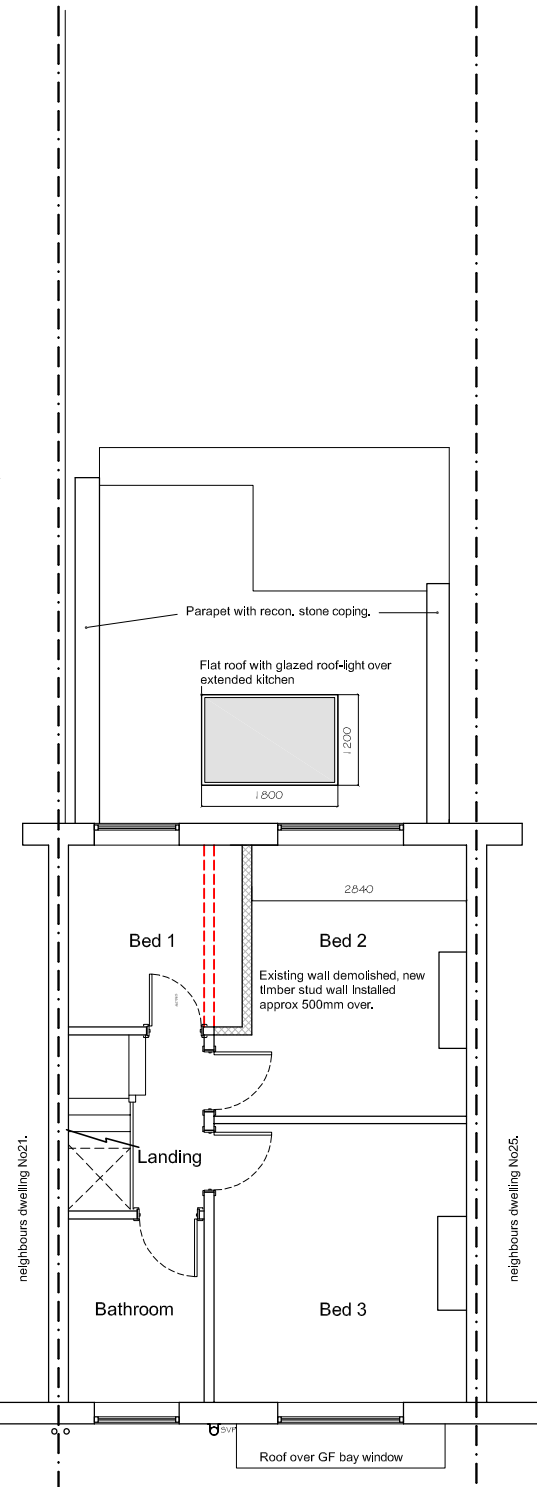

First floor plan | proposed

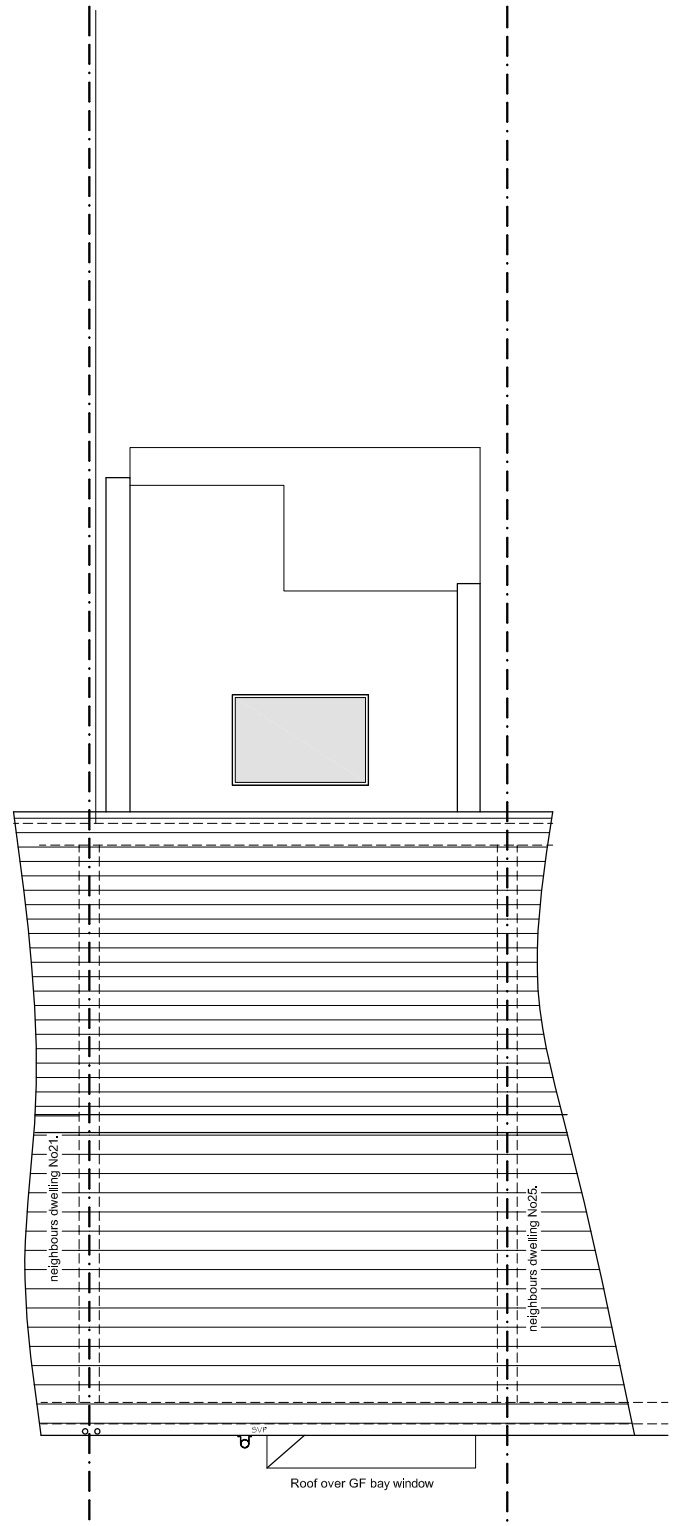

roof plan | proposed

PROPOSED PLANS

CLOUD9 DES!GN STUD!O

(M): 07792 379302 (E) rudi.design.co@gmail.com (W) cloud9designstudio.co.uk

Project/address: Rear Extension
23 Firs Ave, Felpham
Bognor Regis
West Sussex, PO22 8QA

DRAWING: Proposed Plans
Drawing No/rev: C9/0111/05
Scale: 1:100 @ A3
Date: April 2017

Client: Mr Patrick Mrs Penny Fenton
Drawn By: Rudi

Note: these drawings are prepared for planning puposes only, do not scale for any other purpose.

ARUN DISTRICT COUNCIL FP/114/17/PDH