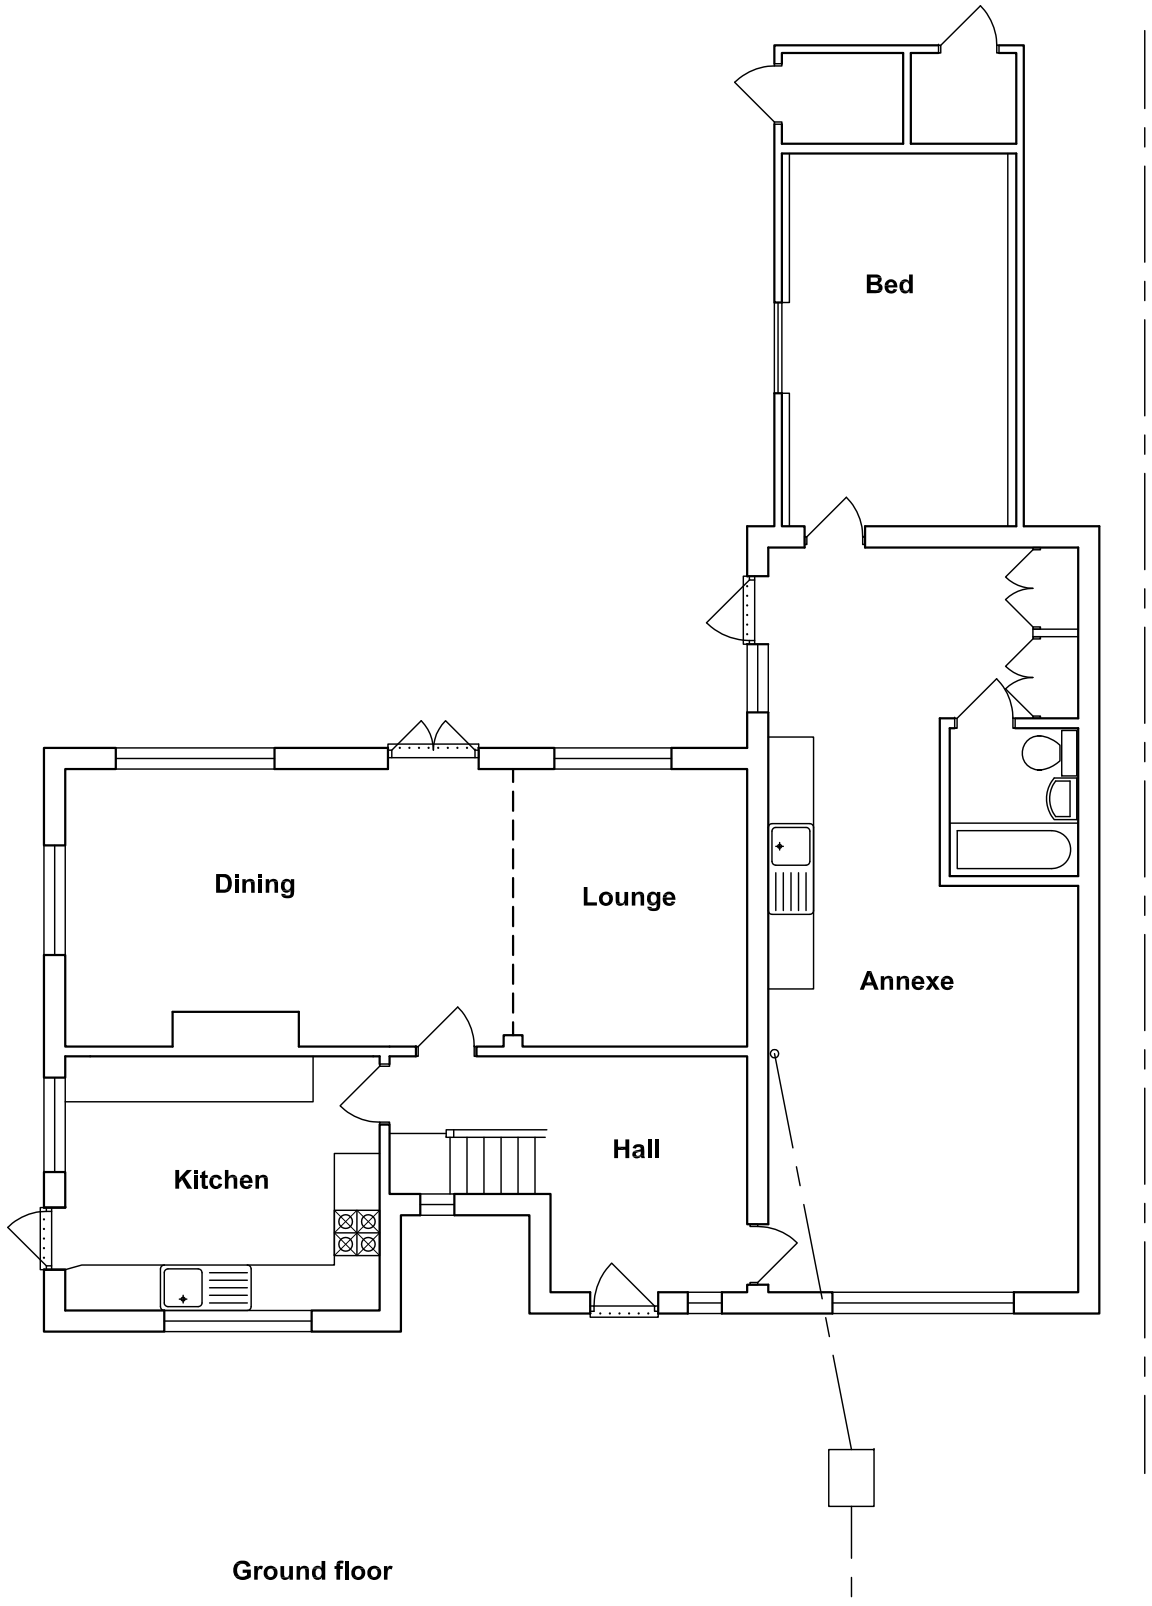

Ground floor

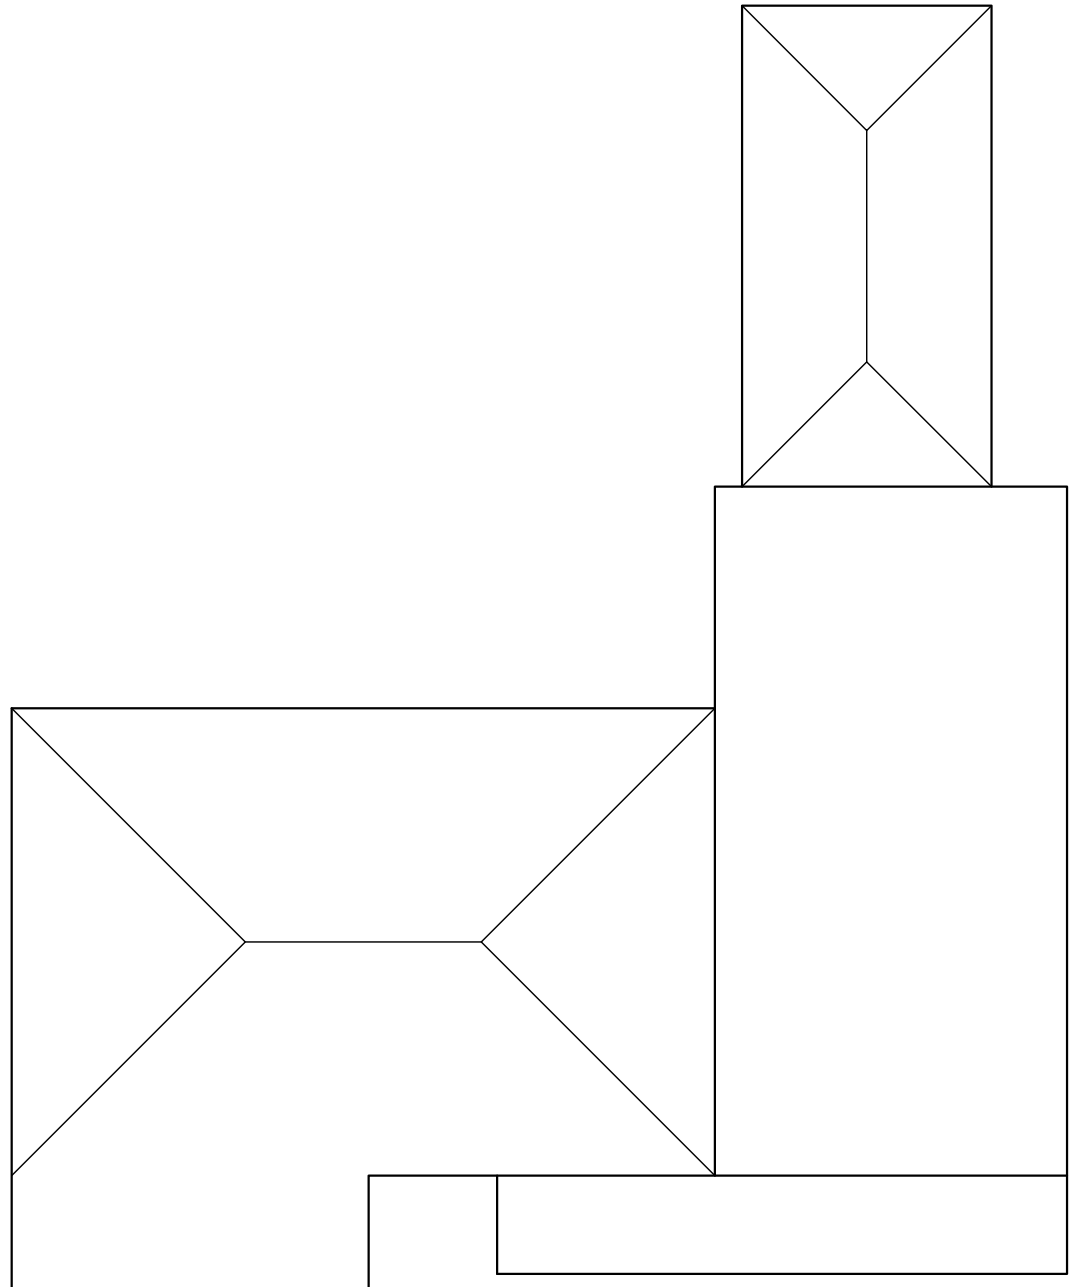

Roof plan

Amendments: –

Bryceson Shaw Associates
Surveyors and Designers
2 Wellesley Court, Fitzalan Road, Littlehampton,
West Sussex BN17 5JW
Tel. & Fax 01903 734381 Mobile: 07889 651301
E-mail: brycesonshaw@btinternet.com

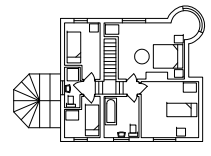

Project:
Proposed alterations; Little Thatch, Downview Road, Felpham PO22 8HH

Drawing:
Plans as existing

For:
Mr. R. Taft

Drawn:	Date:
PKS	**July 2012**
Scales: **1:100**	No: **960/01/02**

To scale when printed on A3