

ARUN DISTRICT COUNCIL:FP/162/08

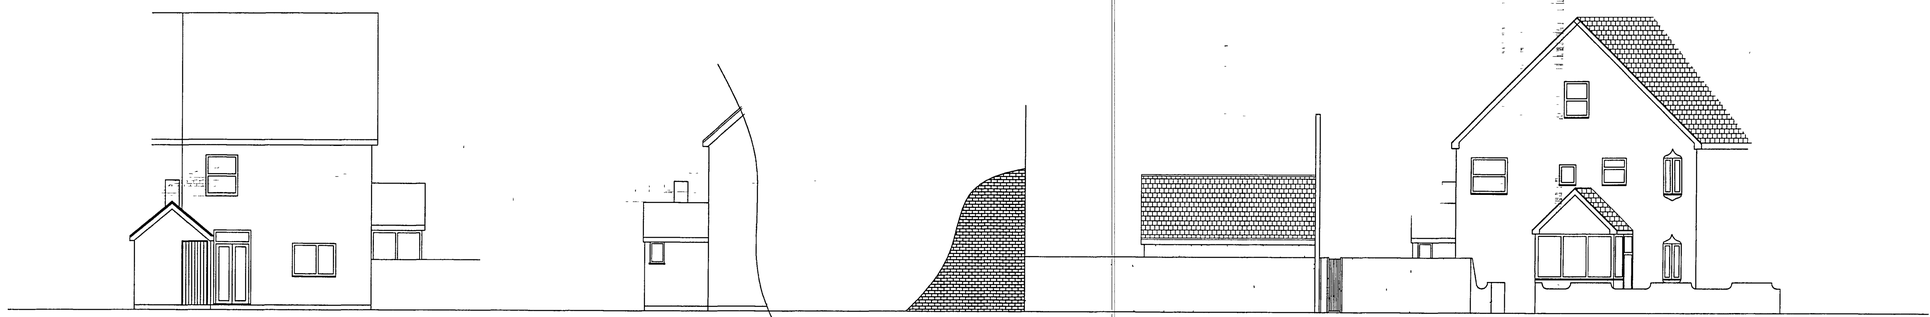


Rear Elevation

Part Side Elevation


Sea Road Elevation

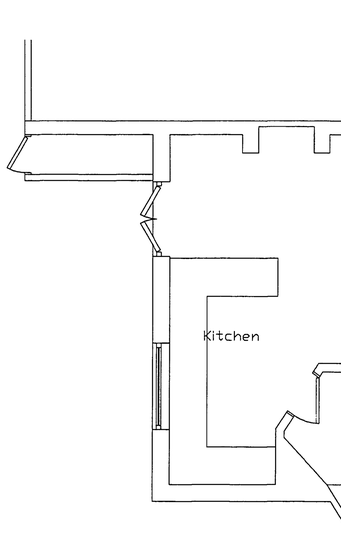


Ground Floor Plan 1 : 50

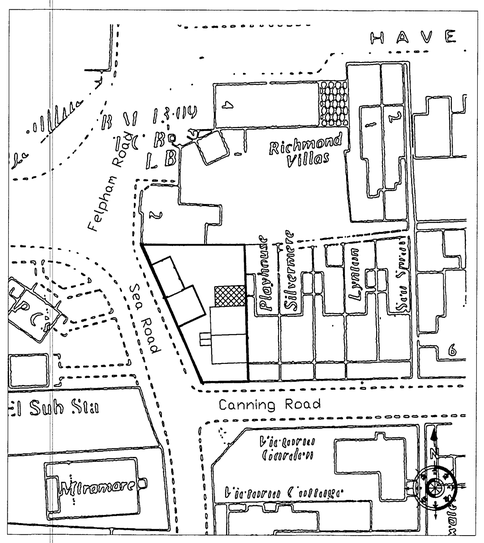


Block Plan 1 : 500

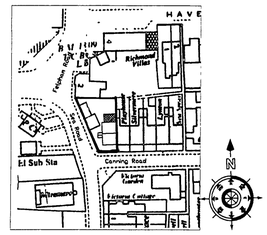


Location Plan 1 : 1250

General Notes

ARUN DISTRICT COUNCIL
No. FP 162 08
RECEIVED

| No. | Revision/Issue | Date |
|---|---|---|
| | | |

Firm Name and Address
Lee Smith
95 Hewarts Lane
Bognor Regis
West Sussex
PO21 3DJ

Tel 01243 265239
Mob 07740 516328

Project Name and Address
Existing Plans and Elevations at :

Mill Cottage
Sea Road
Felpham
West Sussex

| Project | Sheet |
|---|---|
| Existing plans and elevations | 2 |
| Date: 5th August 2008 | |
| Scale: 1 : 100 1 : 50 | |