

ARUN DISTRICT COUNCIL:FP/162/08

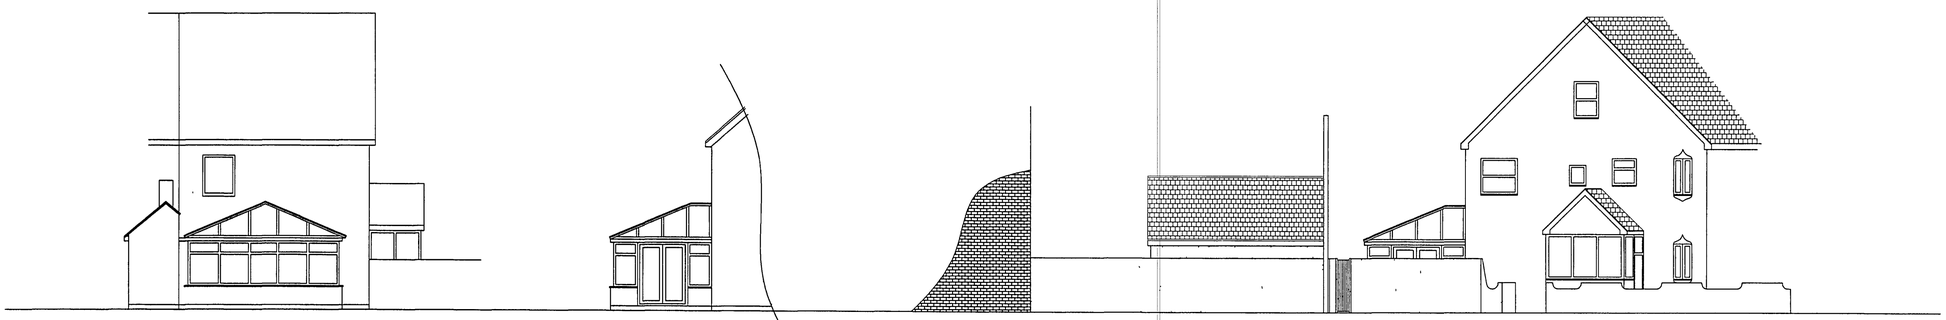


Rear Elevation

Part Side Elevation


Sea Road Elevation

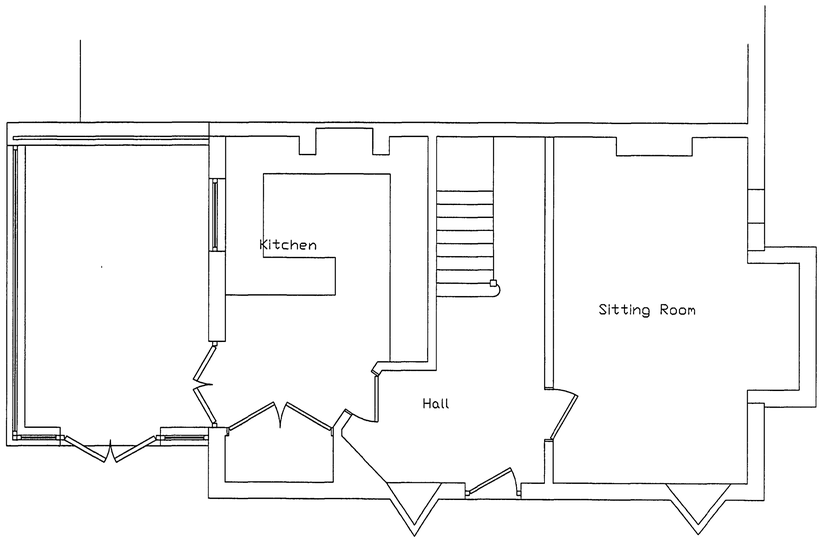

Ground Floor Plan 1 : 50

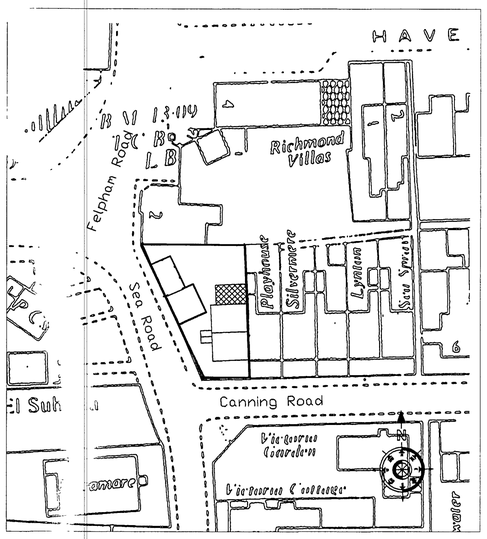

Block Plan 1 : 500

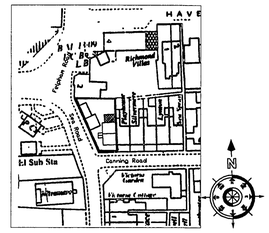

Location Plan 1 : 1250

General Notes

ARUN DISTRICT COUNCIL
No. FP 162 08
REC'D

No.	Revision/Issue	Date

Firm Name and Address

Lee Smith
95 Hewarts Lane
Bognor Regis
West Sussex
PO21 3DJ

Tel 01243 265239
Mob 07740 516328

Project Name and Address

Proposed Plans and Elevations at :

Mill Cottage
Sea Road
Felphan
West Sussex

Project	Sheet
Proposed plans and elevations	1
Date: 28th July 2008	
Scale: 1 : 100 1 : 50	