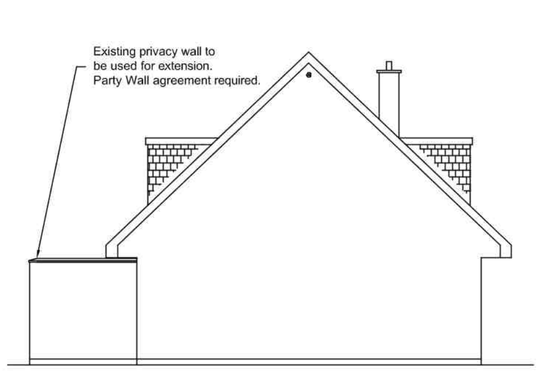

Existing West Elevation

Existing South Elevation

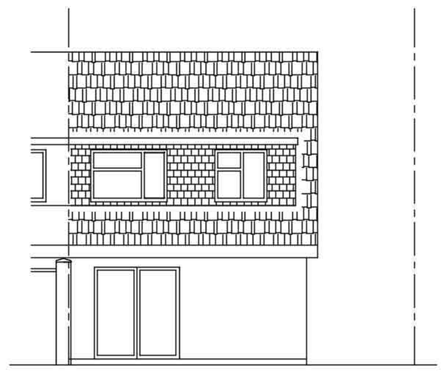

Existing North Elevation

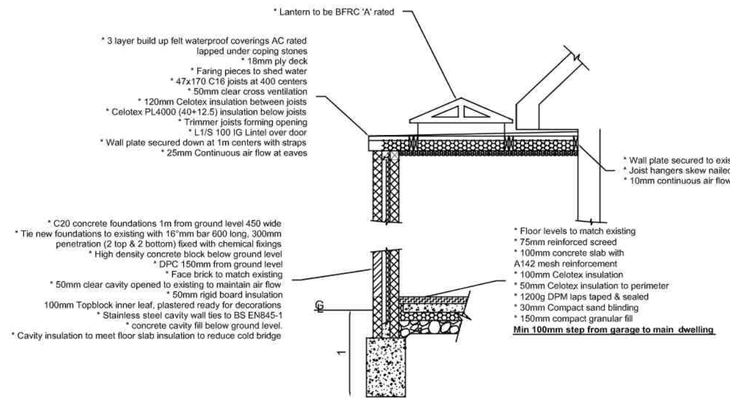

Typical Section Through Floor, Foundations & Roof Detail

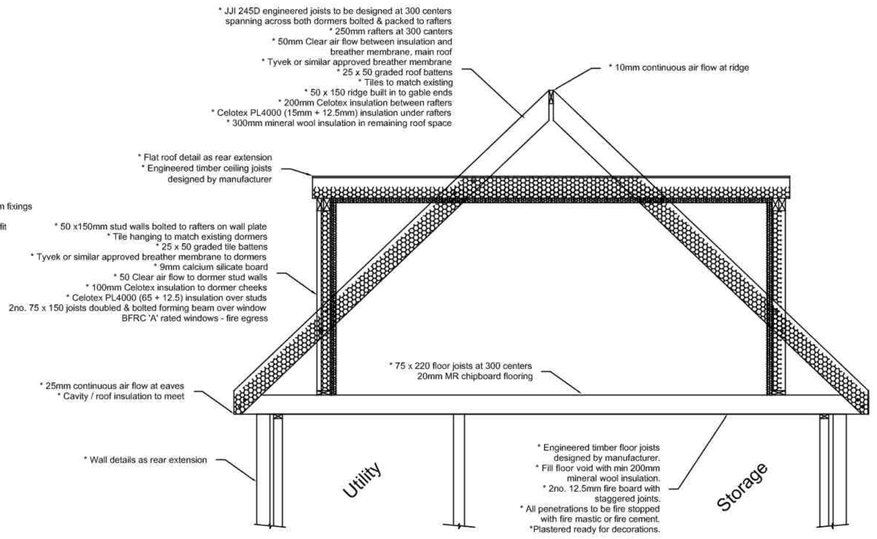

Typical Section Through Roof & Dormer

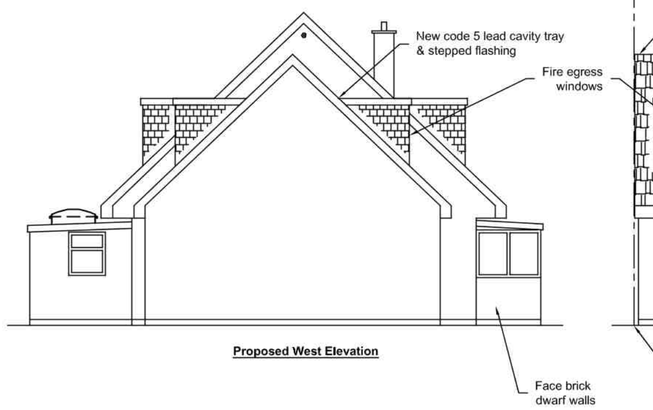

Proposed West Elevation

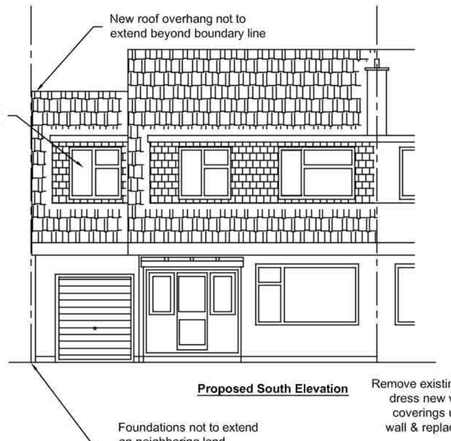

Proposed South Elevation

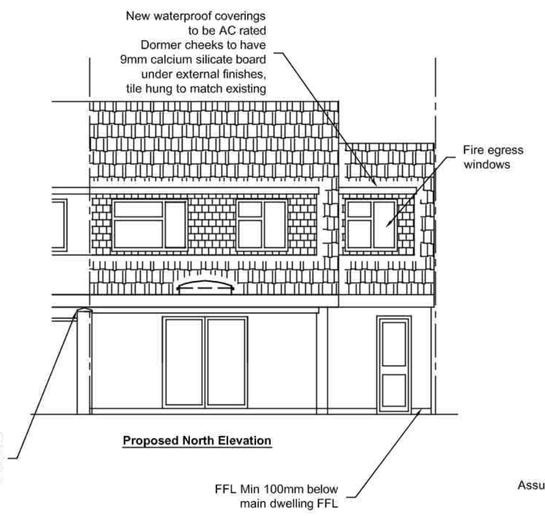

Proposed North Elevation

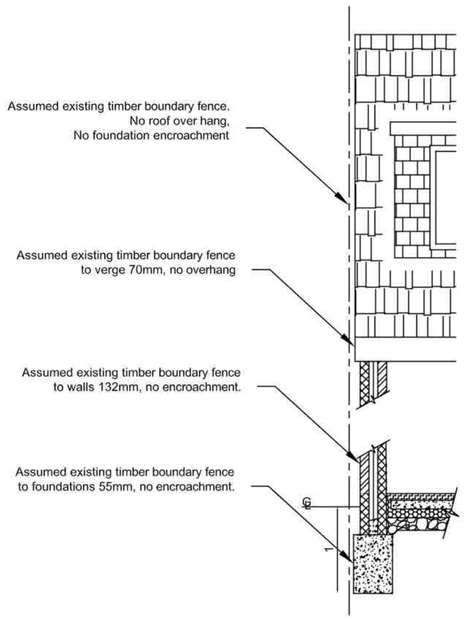

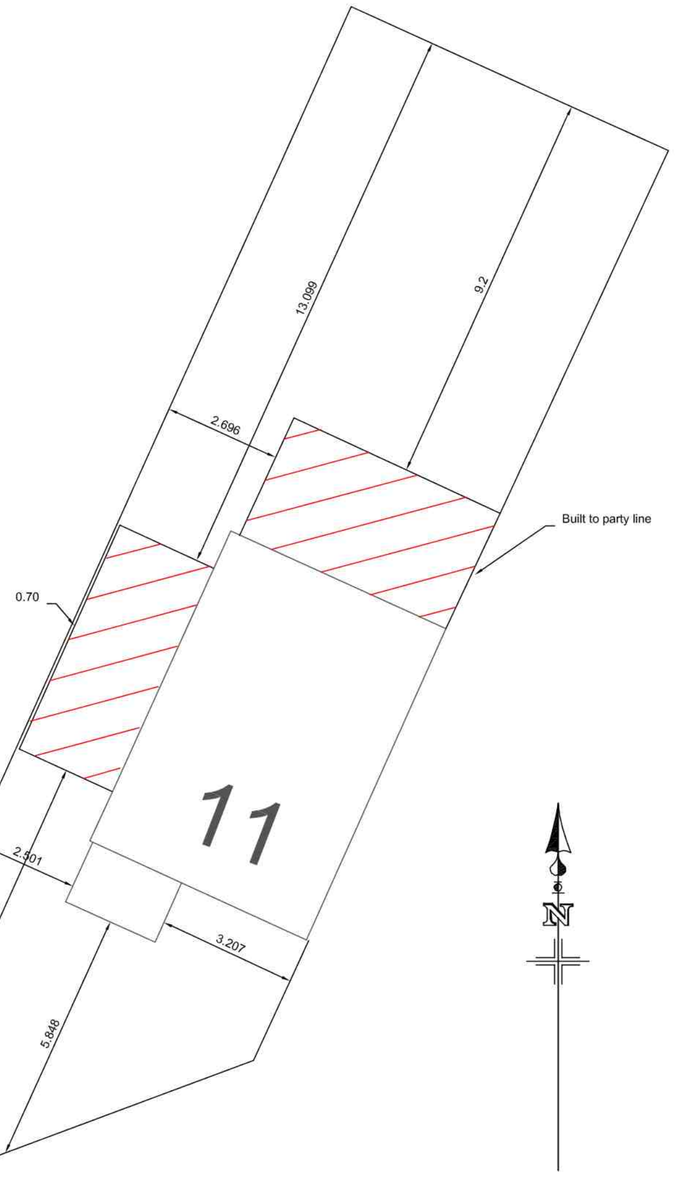

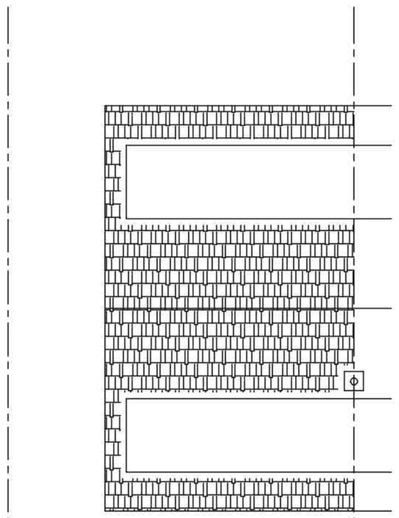

Existing Roof Plan

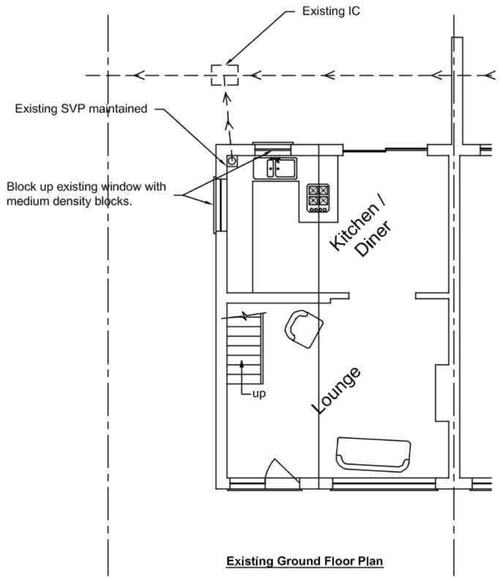

Existing Ground Floor Plan

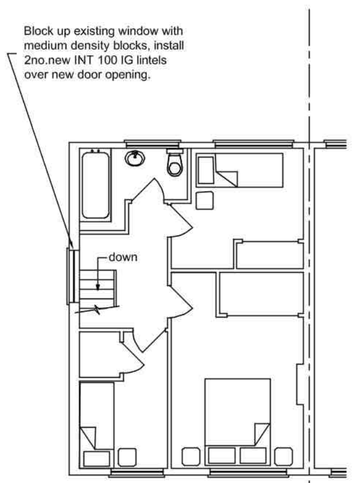

Existing First Floor Plan

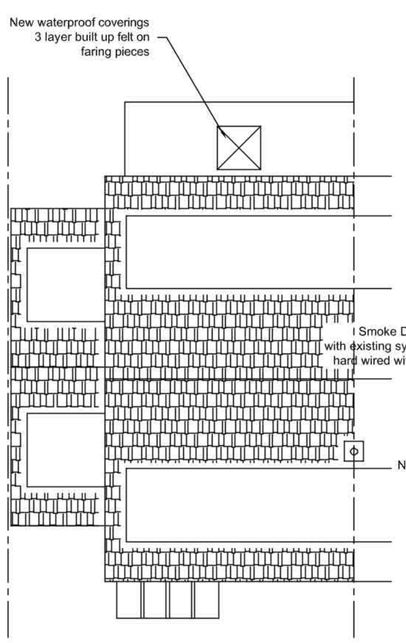

Proposed Roof Plan

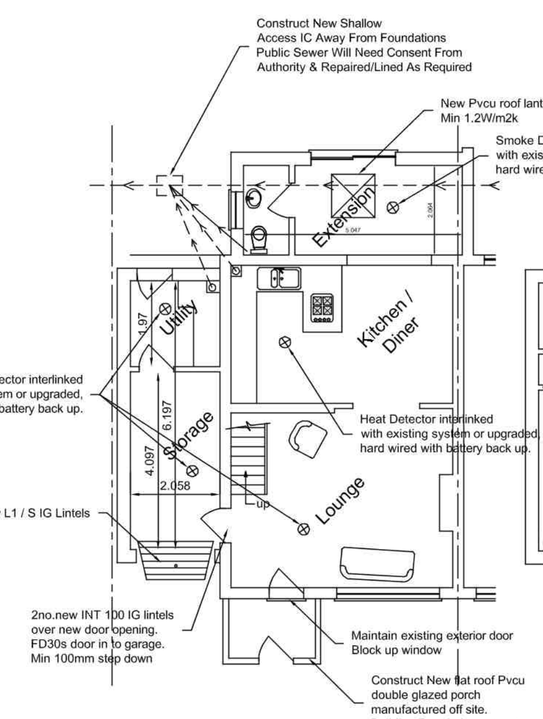

Proposed Ground Floor Plan

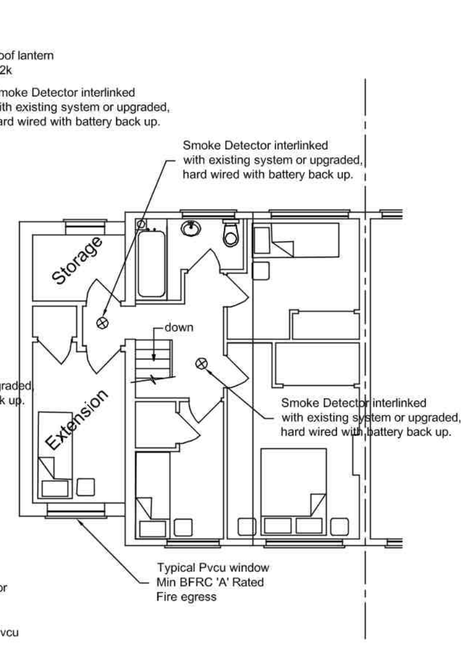

Proposed First Floor Plan

Note.

For Planning & Building Control purposes only.

Not to be used for material ordering or cutting lists.

All measurements to verified on site prior to commencement.

Party Wall agreement to be sort where needed.

Engineered timber ceiling and floor joists designed by manufacturer.

Porch PD & BC Exempt.

Intellectual Property Rights Apply (IP).
Copy Right© 2019

Project Mr & Mrs Muldowney 11 Derwent Grove Bognor Regis PO22 8NE	**Date** August 2019 **Revision** 'A' ADC - Boundary Dims - 19/8/19
Drawing Title Two Storey Side Extension With Dormer Roofs. Single Storey Rear Extension & Removal Of Existing Garage	**Drawn By** LIW
Scale 1:1250, 1:500, 1:100 & 1:50	**Drawing No.** 11Dew/LiW/001

ARUN DISTRICT COUNCIL FPI178/19/HH