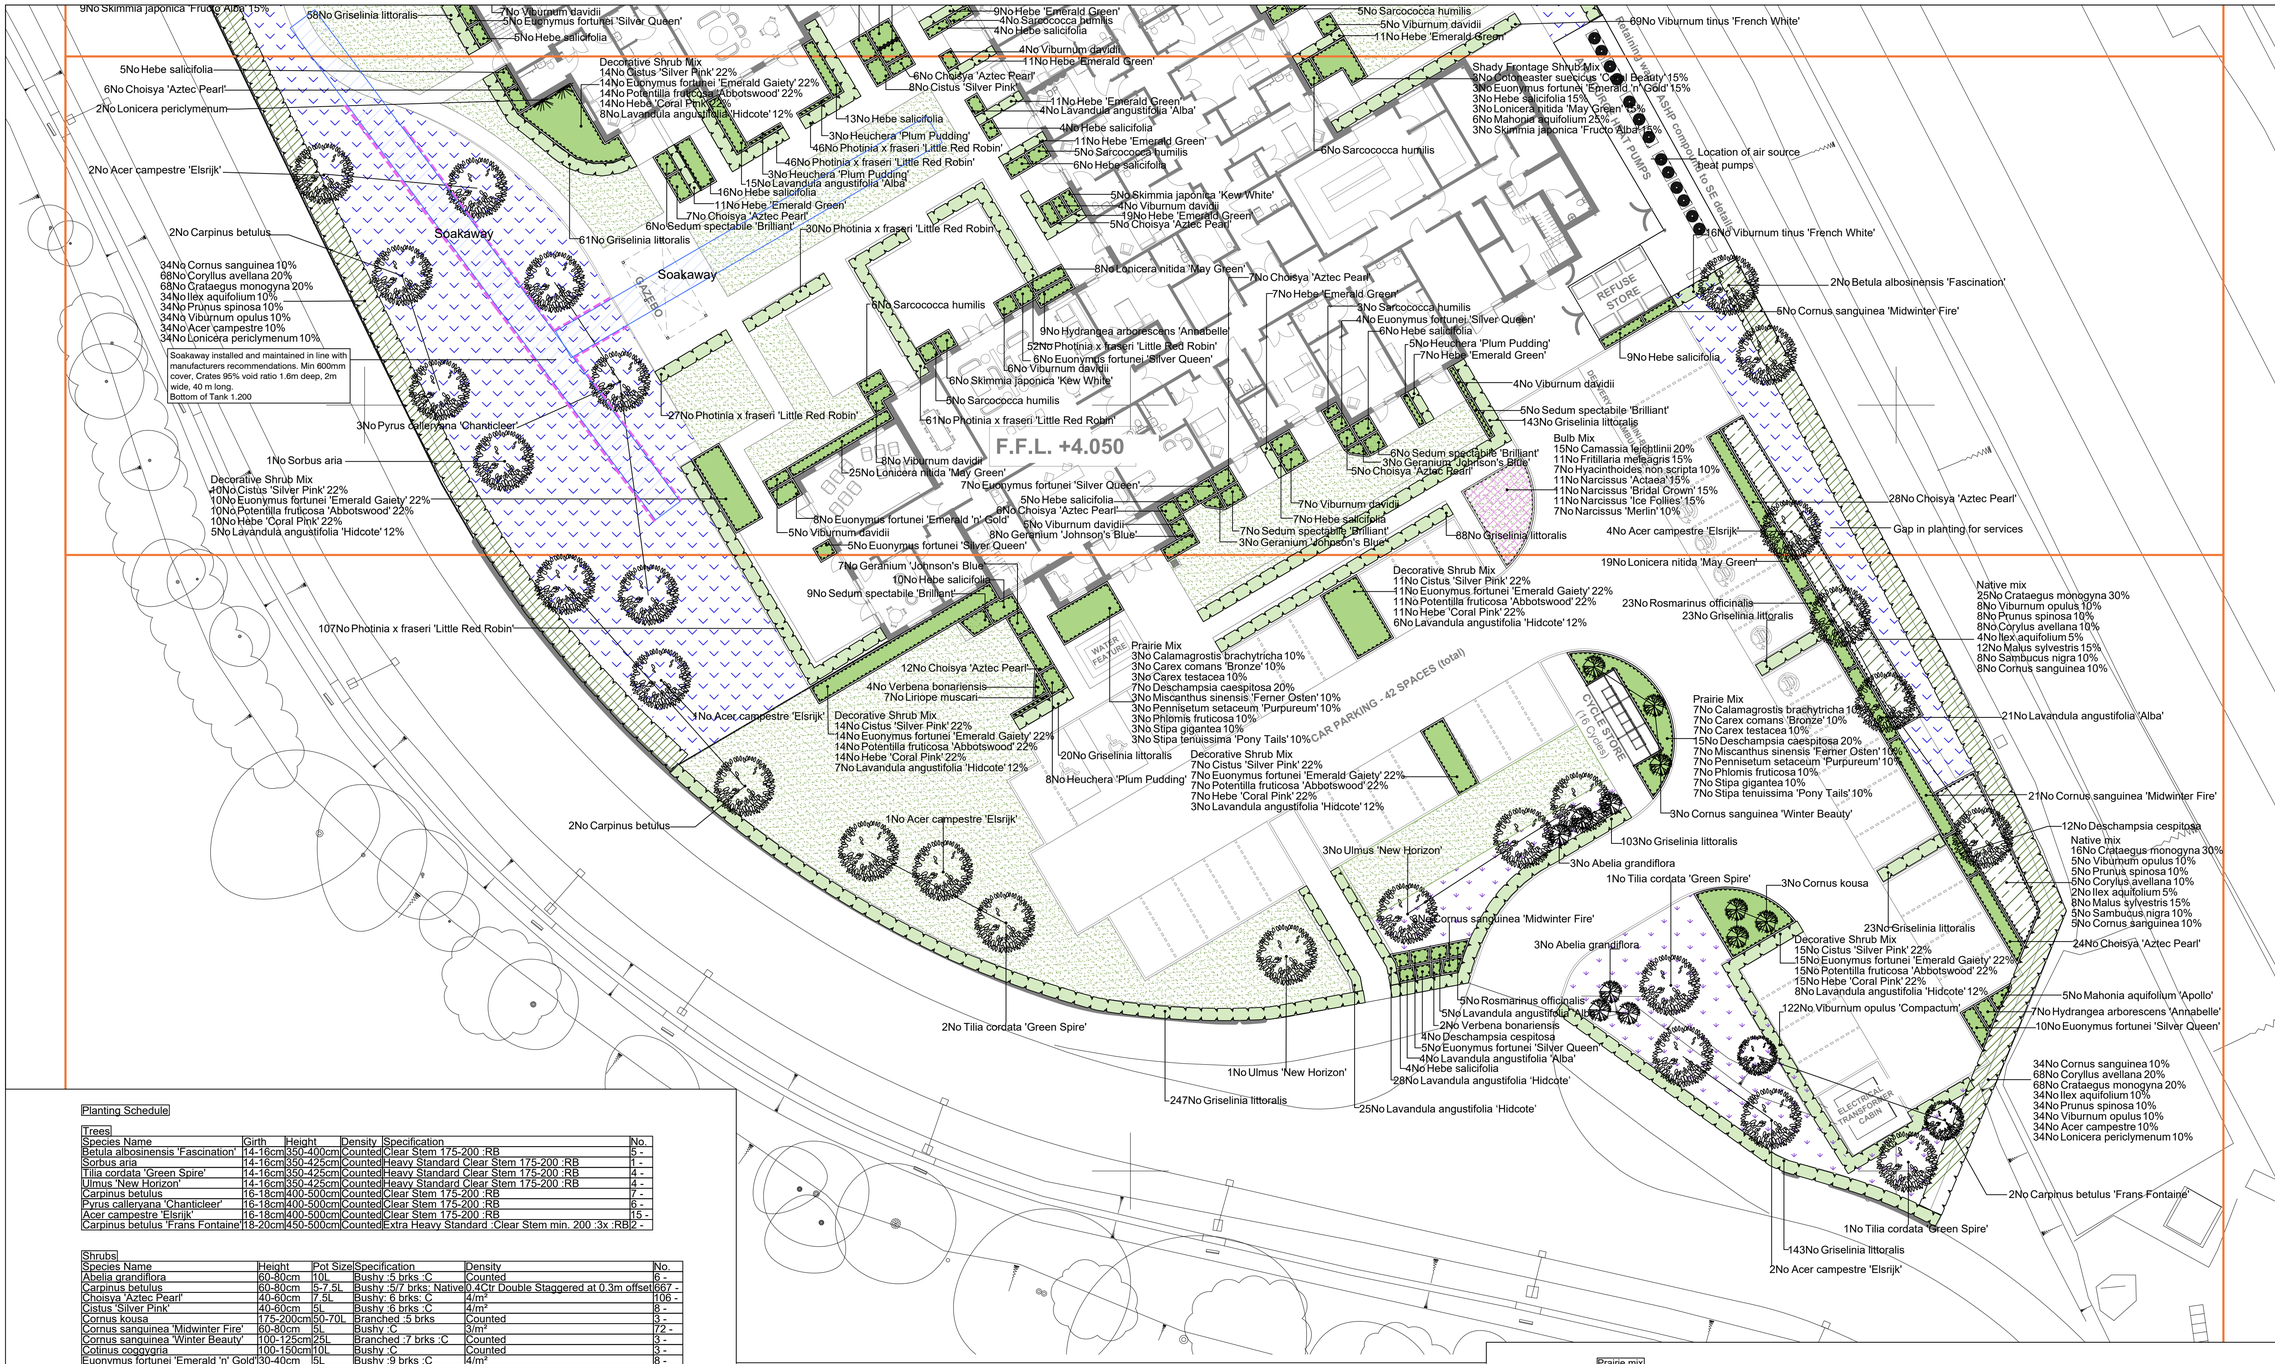

SPECIFICATION
All works generally, to comply with the written Soft Landscape Specification.

NOTES:
DO NOT SCALE FROM DRAWING
NOT FOR CONSTRUCTION, FOR PLANNING PURPOSES ONLY

Legend

- Proposed tree planting within soft landscape. See detail on sheet 1
- Proposed specimen shrub planting to receive short angular staking on half standards with expandable tree ties.
- Proposed climbing plants to be trained up adjacent wall/ fence/pergola with galvanised wires and hook set 250mm apart with support canes removed prior to planting
- Proposed *Hebe* hedge planting to be planted in a single row at 300mm centres
- Proposed *Carpinus or Viburnum* hedge planting to be planted in a double staggered row 300mm apart and at 400mm centres in each row. To be maintained at 1m height
- Proposed mixed native hedge planting to be planted in a double staggered row 300mm apart and at 400mm centres in each row. To be maintained at 1m height and 1.8m height adjacent to site boundaries
- Proposed shrub planting to receive 75mm bark mulch after planting operations
- Proposed native mix to be planted in groups of 5-7no. of each species and as above
- Proposed grass areas to receive good quality amenity grass turves laid in line with good horticultural practices
- Proposed grassland areas, to be seeded with EL1 Flowering lawn grass seed mix as supplied by Emorsgate Seeds and sown at 4 grams per msq, or similar and approved
- Proposed meadow mix, to be seeded with EM3 special general purpose meadow mixture as supplied by Emorsgate Seed and sown at 4 grams per msq, or similar and approved
- Proposed bulb mix
- Proposed root barrier to be ReRoot 1000 or similar and approved
- Proposed soakaway. Refer to drainage layout by AFA
- Cut lines
- Planting Schedule on Sheet 2
- Refer to LEMP for details on bird and bat bricks

Rev	Date	Details	Drawn

Planting Schedule

Trees

Species Name	Girth	Height	Density	Specification	No.
Betula albosinensis 'Fascination'	14-16cm	350-400cm	Counted	Clear Stem 175-200 :RB	5 -
Sorbus aria	14-16cm	350-425cm	Counted	Heavy Standard Clear Stem 175-200 :RB	1 -
Tilia cordata 'Green Spire'	14-16cm	350-425cm	Counted	Heavy Standard Clear Stem 175-200 :RB	4 -
Ulmus 'New Horizon'	14-16cm	350-425cm	Counted	Heavy Standard Clear Stem 175-200 :RB	4 -
Carpinus betulus	16-18cm	400-500cm	Counted	Clear Stem 175-200 :RB	7 -
Pyrus callervana 'Chanticleer'	16-18cm	400-500cm	Counted	Clear Stem 175-200 :RB	6 -
Acer campestre 'Elsrijk'	16-18cm	400-500cm	Counted	Clear Stem 175-200 :RB	15 -
Carpinus betulus 'Frans Fontaine'	18-20cm	450-500cm	Counted	Extra Heavy Standard ;Clear Stem min. 200 :3x :RB	2 -

Shrubs

Species Name	Height	Pot Size	Specification	Density	No.
Abelia grandiflora	60-80cm	10L	Bushy :5 brks :C	Counted	6 -
Carpinus betulus	60-80cm	5-7.5L	Bushy :5/7 brks: Native	0.4Ctr Double Staggered at 0.3m offset	667 -
Choisya 'Aztec Pearl'	40-60cm	7.5L	Bushy :6 brks: C	4/m²	106 -
Cistus 'Silver Pink'	40-60cm	5L	Bushy :6 brks :C	4/m²	8 -
Cornus kousa	175-200cm	50-70L	Branched :5 brks	Counted	3 -
Cornus sanguinea 'Midwinter Fire'	60-80cm	5L	Bushy :C	3/m²	72 -
Cornus sanguinea 'Winter Beauty'	100-125cm	25L	Branched :7 brks :C	Counted	3 -
Cotinus coggygria	100-150cm	10L	Bushy :C	Counted	3 -
Euonymus fortunei 'Emerald 'n' Gold'	30-40cm	5L	Bushy :9 brks :C	4/m²	8 -
Euonymus fortunei 'Silver Queen'	50-80cm	5L	Bushy :C	4/m²	112 -
Griselinia littoralis	60-80cm	5-7.5L	Bushy :5/7 brks: Native	0.4Ctr Double Staggered at 0.3m offset	909 -
Hebe 'Emerald Green'	60-80cm	5-7.5L	Bushy :5/7 brks: Native	0.3Ctr	211 -
Hebe salicifolia	40-60cm	10L	Bushy :7 brks :C	4/m²	102 -
Heuchera 'Plum Pudding'		3L	Full Pot :C	4/m²	19 -
Hydrangea arborescens 'Annabelle'	125-150cm	25-35L	Branched :7/10 brks :C	4/m²	44 -
Lavandula angustifolia 'Alba'	30-40cm	5-7.5L	Bushy :C	4/m²	49 -
Lavandula angustifolia 'Hidcote'	60-80cm	5-7.5L	Bushy :5/7 brks: Native	0.3Ctr	53 -
Lonicera nitida 'May Green'	40-60cm	5-7.5L	Bushy :8 brks :C	4/m²	52 -
Mahonia aquifolium 'Apollo'	40-60cm	10L	Branched :3 brks :C	4/m²	5 -
Photinia x fraseri 'Little Red Robin'	60-80cm	5-7.5L	Bushy :5/7 brks: Native	0.4Ctr Double Staggered at 0.3m offset	369 -
Rosmarinus officinalis	30-40cm	5-7.5L	Bushy :C	4/m²	28 -
Sarcococca humilis	25-30cm	7.5L	Bushy :7 brks: C	4/m²	73 -
Skimmia japonica 'Kew White'	40-60cm	10L	Bushy :4/6 brks :C	4/m²	68 -
Viburnum davidii	40-60cm	15L	Bushy :6/9 brks :C	4/m²	116 -
Viburnum opulus 'Compactum'	30-40cm	5-7.5L	Bushy :4 brks :C	0.5Ctr Double Staggered at 0.4m offset	122 -
Viburnum tinus 'French White'	60-80cm	5-7.5L	Bushy :5/7 brks: Native	0.4Ctr Double Staggered at 0.3m offset	107 -

Climbers

Species Name	Height	Pot Size	Specification	Density	No.
Hedera helix 'Goldchild'	60-80cm	3L	Several Shoots :3/4 brks :Caned	Counted	2 -
Lonicera periclymenum	60-80cm	3L	Several Shoots :3/4 brks :Caned	Counted	2 -

Herbaceous

Species Name	Pot Size	Specification	Density	No.
Deschampsia cespitosa	3L	Full Pot	0.5Ctr	24 -
Geranium 'Johnson's Blue'	3L	Full Pot	0.5Ctr	31 -
Liriope muscari	3L	Full Pot	7/m²	7 -
Sedum spectabile 'Brilliant'	5-7.5L	Full Pot	0.5Ctr	33 -
Verbena bonariensis	5-7.5L	Full Pot	0.5Ctr	6 -

Decorative shrub mix

Species	Height	Specification	Density	Percentage Contribution	Number
Cistus 'Silver Pink'	40-60cm	Bushy :6 brks :C	4/m²	22%	71 -
Euonymus fortunei 'Emerald Gaiety'	30-40cm	Bushy :9 brks :C	4/m²	22%	71 -
Hebe 'Coral Pink'	30-40cm	Bushy :6 brks :C	4/m²	22%	71 -
Lavandula angustifolia 'Hidcote'	40-60cm	Branched :7 brks :C	4/m²	12%	37 -
Potentilla fruticosa 'Abbotswood'	30-40cm	Bushy :5 brks :C	4/m²	22%	71 -
					Total :321 -

Shady shrub mix

Species	Height	Specification	Density	Percentage Contribution	Number
Cotoneaster suecicus 'Coral Beauty'	30-40cm	Bushy :6 brks :C	4/m²	15%	53 -
Euonymus fortunei 'Emerald 'n' Gold'	30-40cm	Bushy :9 brks :C	4/m²	15%	53 -
Hebe salicifolia	30-40cm	Bushy :7 brks :C	4/m²	15%	53 -
Lonicera nitida 'May Green'	30-40cm	Bushy :8 brks :C	4/m²	15%	53 -
Mahonia aquifolium	30-40cm	Branched :5 brks :C	4/m²	25%	92 -
Skimmia japonica 'Fructo Alba'	30-40cm	Bushy :5 brks :C	4/m²	15%	53 -
					Total :357 -

Native Hedge Mix

Species	Height	Specification	Density	Percentage Contribution	Number
Acer campestre	60-80cm	Hedge :Bushy :BR	0.4Ctr Double Staggered at 0.5m offset	10%	68 -
Cornus sanguinea	60-80cm	Hedge :Branched :BR	0.4Ctr Double Staggered at 0.5m offset	10%	68 -
Corylus avellana	60- 80cm	Hedge :Branched :BR	0.4Ctr Double Staggered at 0.5m offset	20%	136 -
Crataegus monogyna	60-80cm	Hedge :Bushy :BR	0.4Ctr Double Staggered at 0.5m offset	20%	136 -
Ilex aquifolium	40-60cm	Hedge: Branched: BR	0.4Ctr Double Staggered at 0.5m offset	10%	68 -
Lonicera periclymenum	60-80cm	Hedge :Branched :BR	0.4Ctr Double Staggered at 0.5m offset	10%	68 -
Prunus spinosa	60- 80cm	Hedge :Branched :BR	0.4Ctr Double Staggered at 0.5m offset	10%	68 -
Viburnum opulus	60-80cm	Hedge :Branched :BR	0.4Ctr Double Staggered at 0.5m offset	10%	68 -
					Total :680 -

Prairie mix

Species	Height	Specification	Density	Percentage Contribution	Number
Calamagrostis brachytricha		Full Pot	4/m²	10%	10 -
Carex comans 'Bronze'		Full Pot	4/m²	10%	10 -
Carex testacea		Full Pot	4/m²	10%	10 -
Deschampsia caespitosa		Full Pot	4/m²	20%	22 -
Miscanthus sinensis 'Ferner Osten'		Full Pot	4/m²	10%	10 -
Pennisetum setaceum 'Purpureum'		Full Pot	4/m²	10%	10 -
Phlomis fruticosa	30-40cm	Branched :4 brks	4/m²	10%	10 -
Stipa gigantea		Full Pot	4/m²	10%	10 -
Stipa tenuissima 'Pony Tails'		Full Pot	4/m²	10%	10 -
					Total :102 -

Native scrub mix

Species	Height	Specification	Density	Percentage Contribution	Number
Cornus sanguinea	60-80cm	Branched :BR	2/m²	10%	13 -
Corylus avellana	60-80cm	Branched :BR	2/m²	10%	13 -
Crataegus monogyna	60-80cm	Branched :BR	2/m²	30%	41 -
Ilex aquifolium	60-80cm	Branched :BR	2/m²	5%	6 -
Malus sylvestris	60-80cm	Branched :BR	2/m²	15%	20 -
Prunus spinosa	60-80cm	Branched :BR	2/m²	10%	13 -
Sambucus nigra	60-80cm	Branched :BR	2/m²	10%	13 -
Viburnum opulus	60-80cm	Branched :BR	2/m²	10%	13 -
					Total :132 -

Bulbs

Species	Specification	Density	Percentage Contribution	Number
Camassia leichtlinii	Grade 8/10	4/m²	20%	15 -
Fritillaria meleagris	Grade 8/10	4/m²	15%	11 -
Hyacinthoides non scripta	Grade 8/10	4/m²	10%	7 -
Narcissus 'Actaea'	Grade 8/10	4/m²	15%	11 -
Narcissus 'Bridal Crown'	Grade 8/10	4/m²	15%	11 -
Narcissus 'Ice Follies'	Grade 8/10	4/m²	15%	11 -
Narcissus 'Merlin'	Grade 8/10	4/m²	10%	7 -
				Total :73 -

ACD ENVIRONMENTAL
HEAD OFFICE
Rodbourne Rail Business Centre, Grange Lane,
Malmesbury, SN16 0ES
Tel: 01666 825646

4 & 5 The Old Mill, Fry's Yard, Bridge Street,
Godalming, GU7 1HP
Tel: 01483 425714

Suite 6, Crescent House, Yonge Close,
Eastleigh, SO50 9SX
Tel: 02382 026300

email: mail@acdenv.co.uk
www.acdenvironmental.co.uk

ASHDEN

scheme: Stanhorn Grove Felpham
client: Felpham Care (Halebourne) Ltd
drawing: Landscape Proposals
date: June 2025
scale: 1:200@A1
drawing no: PRI24891 11 Sheet 2
drawn: LS checked: DKM

Copyright of ACD Environmental Ltd. All rights described in Chapter IV of the Copyright, Designs and Patents Act 1988 have been generally asserted. 2011. Copyright of this plan remains with ACD until all fees have been paid in full.