
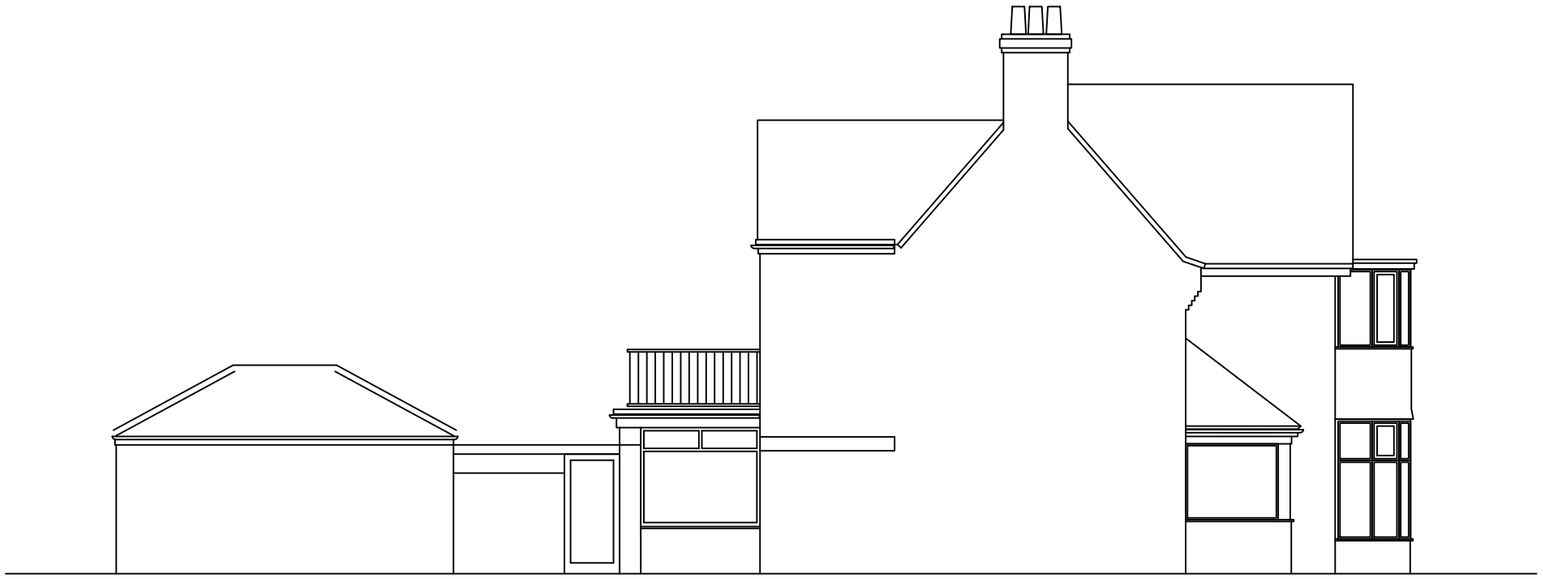


EXISTING NORTH ELEVATION

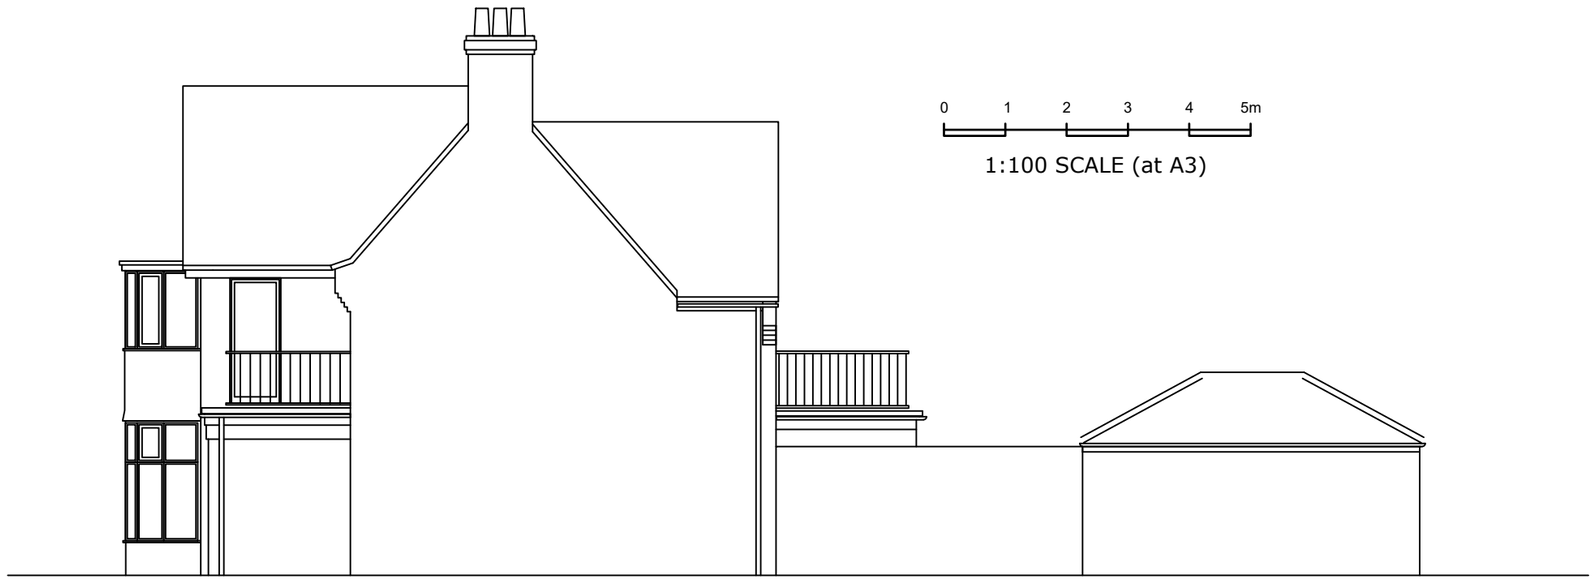

1:100 SCALE (at A3)

EXISTING SOUTH ELEVATION

PROPOSED EXTENSION & ALTERATIONS
For Mr and Mrs Charon
15 BLAKES ROAD, FELPHAM, SUSSEX. PO22 7EE

Broomfield Studio
Birdham
West Sussex
PO20 7BA

Phone: 01243 512 327
Email: richardmeynell@gmail.com

RICHARD MEYNELL LTD

Drawing No.	Date:
C.1063 - 04	25-09-20
Rev.	Date:

ARUN DISTRICT COUNCIL FP/199/20/PDH