
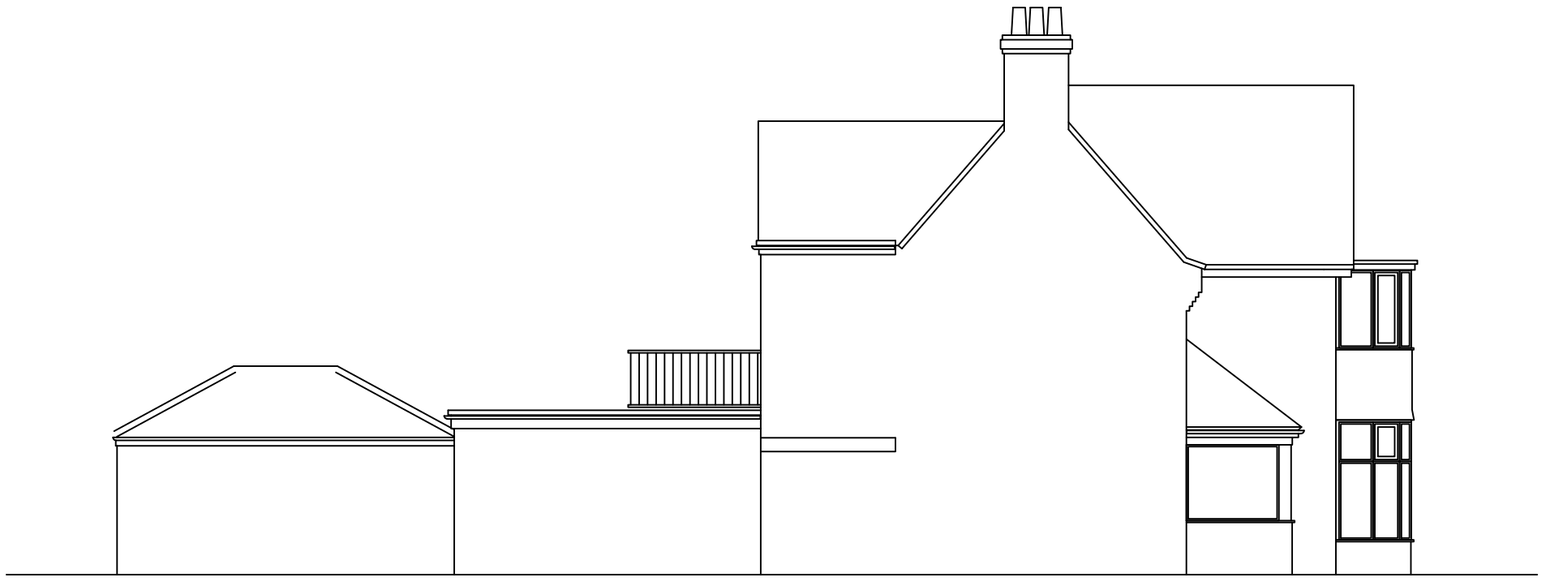


PROPOSED NORTH ELEVATION

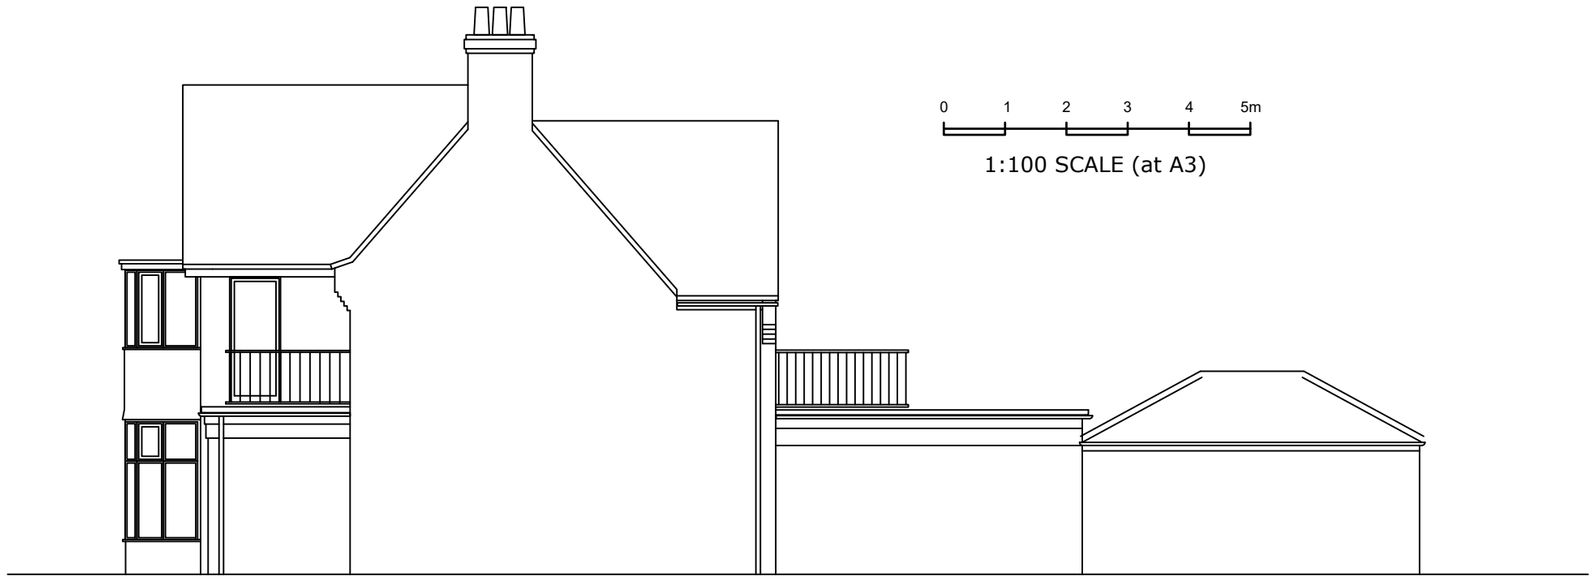


PROPOSED SOUTH ELEVATION

# PROPOSED EXTENSION & ALTERATIONS
## For Mr and Mrs Charon
## 15 BLAKES ROAD, FELPHAM, SUSSEX. PO22 7EE

Broomfield Studio
Birdham
West Sussex
PO20 7BA

Phone: 01243 512 327
Email: richardmeynell@gmail.com

RICHARD MEYNELL LTD

| Drawing No. | Date: |
|---|---|
| C.1063 - 08 | 26-09-20 |
| Rev. | Date: |
| P.D | |

ARUN DISTRICT COUNCIL FP/199/20/PDH