



Front




Rear

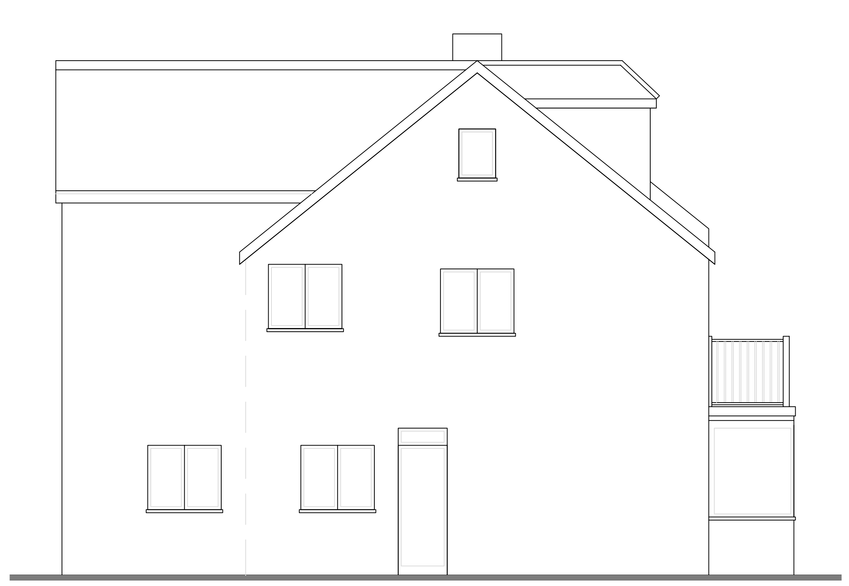


West

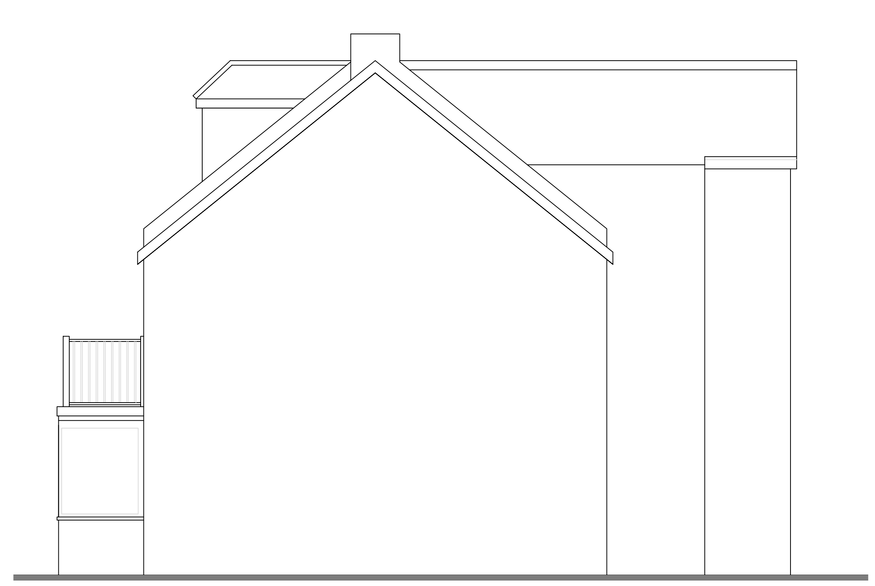


East

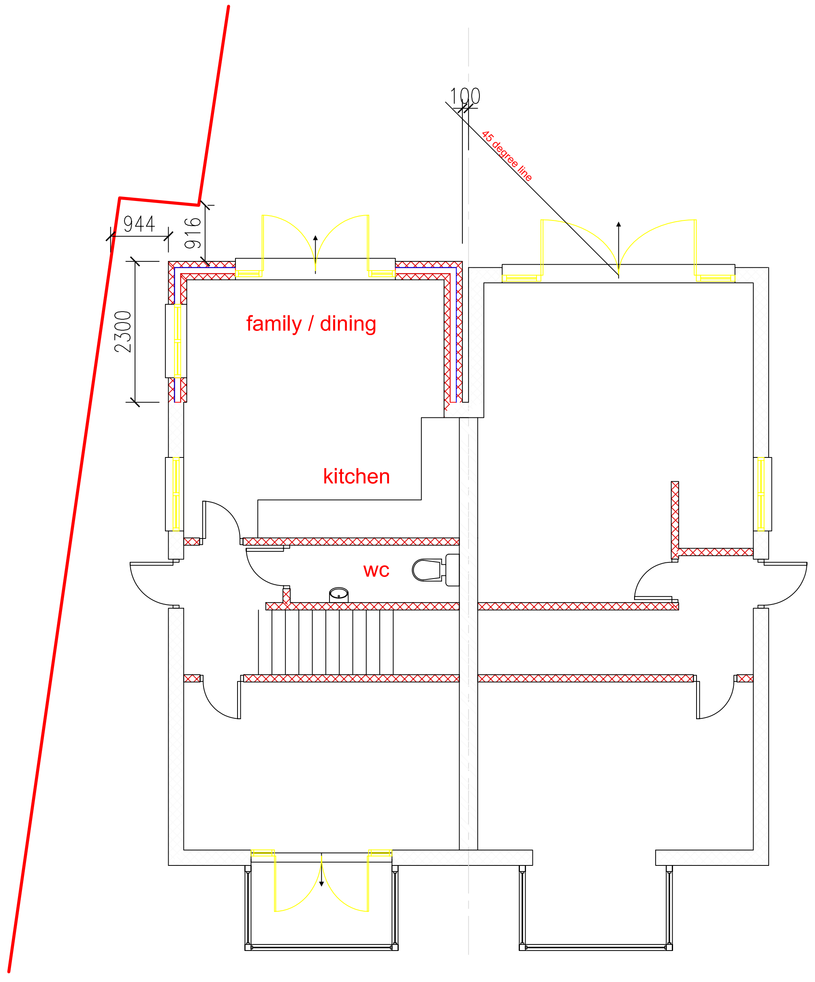


Ground Floor

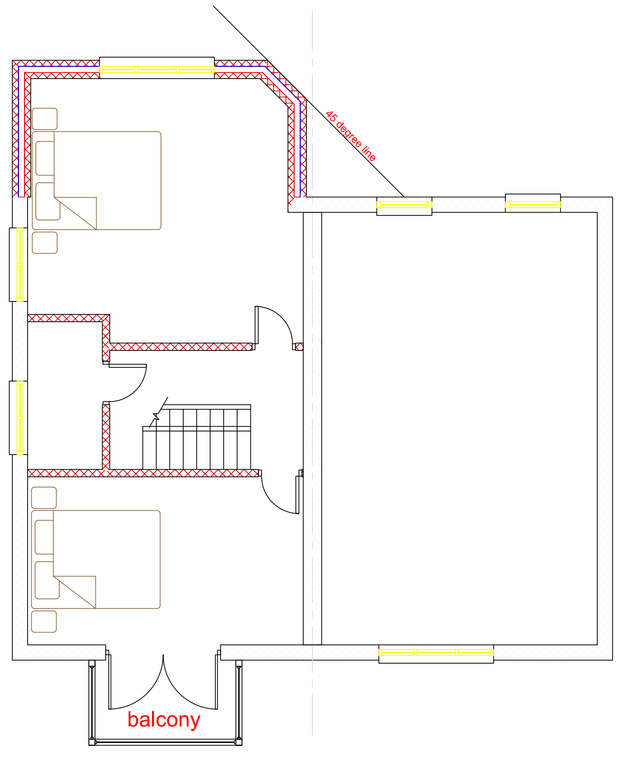

First Floor

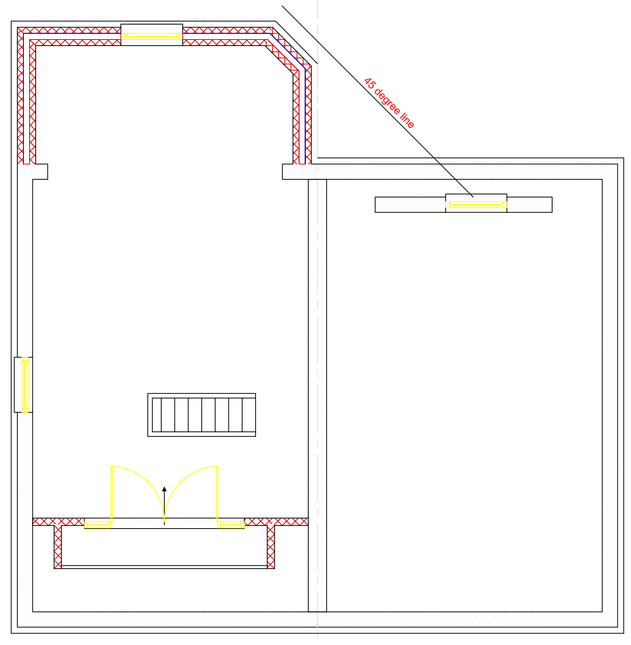

Attic Floor

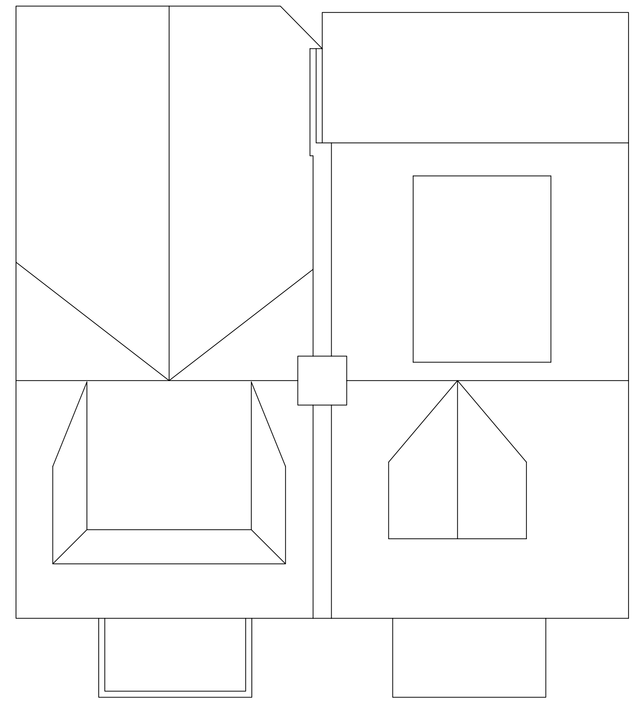

Roof Floor

CLIENT	PROJECT	TITLE	STATUS	DRAWN BY	REVIEWED BY
N RAWLINGS	VERONA OUTRAM ROAD FELPHAM ADC/5/13	PROPOSED ELEVATIONS, FLOOR AND ROOF PLANS	PLANNING	SJ	SJ
			DATE 07.11.13 SCALE 1:50 @ A0	DRAWING NUMBER 4	

STEPHEN JUPP MRTPI
CHARTERED TOWN PLANNER
348 CHICHESTER ROAD, BOGNOR REGIS
West Sussex PO21 5BX
Tel 01243 822113
Email: steve@planning-solutions.co.uk
www.planning-solutions.co.uk

© PLANNING SOLUTIONS