

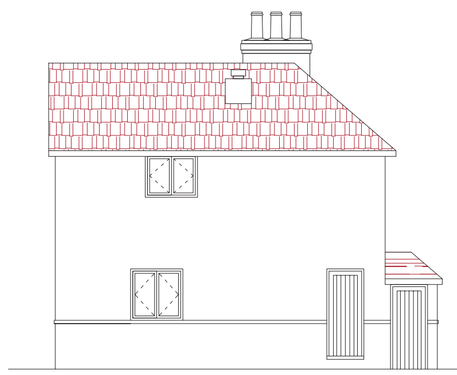



EXISTING SIDE (E) ELEVATION

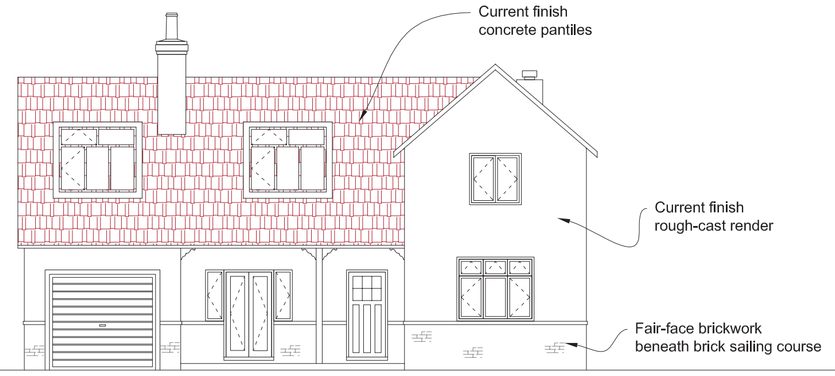


EXISTING FRONT (S) ELEVATION

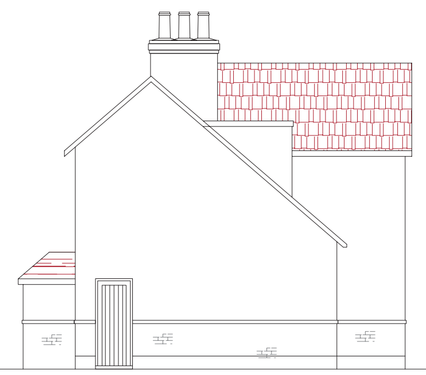

EXISTING SIDE (W) ELEVATION

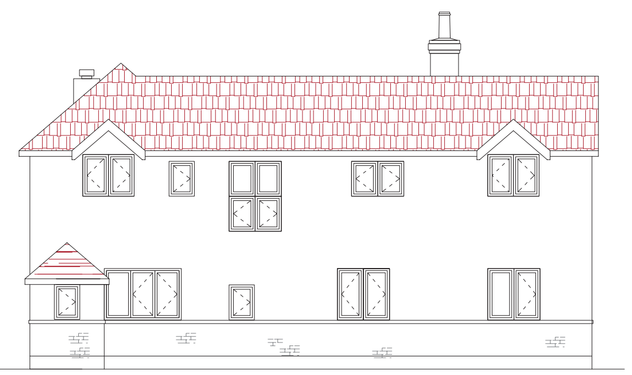

EXISTING REAR (N) ELEVATION

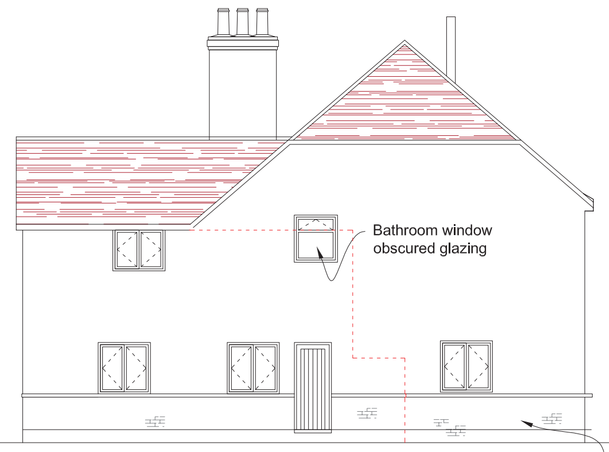


PROPOSED SIDE (E) ELEVATION

EXTENSION



PROPOSED FRONT (S) ELEVATION

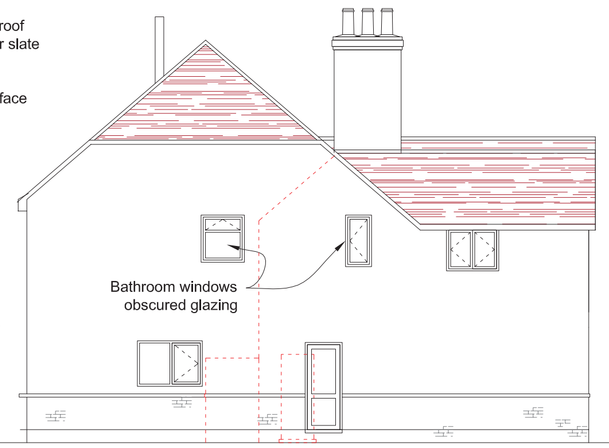


EXTENSION


PROPOSED SIDE (W) ELEVATION




PROPOSED REAR (N) ELEVATION

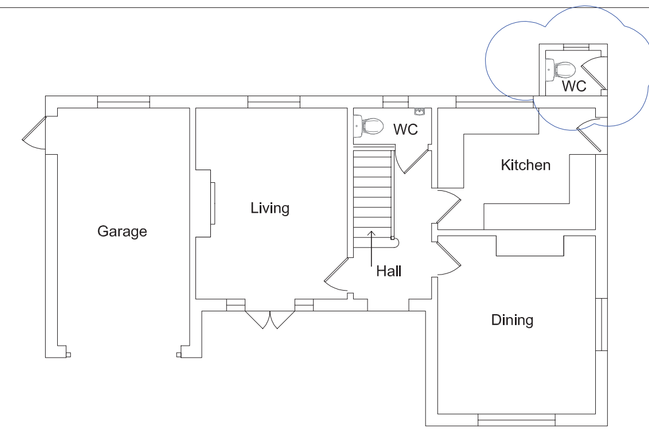


EXISTING GROUND FLOOR

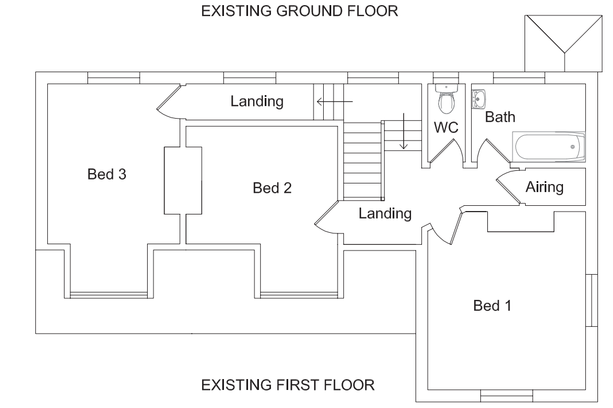


EXISTING FIRST FLOOR

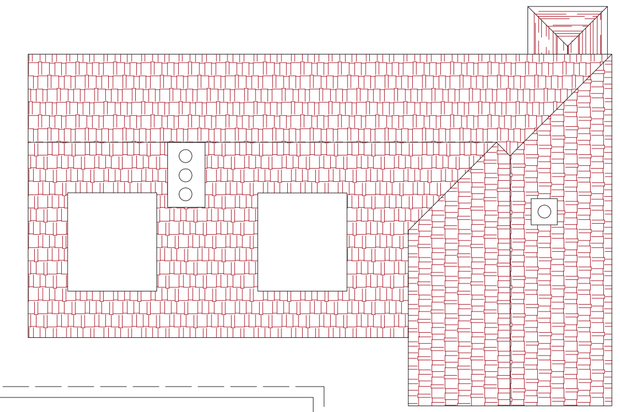


EXISTING ROOF

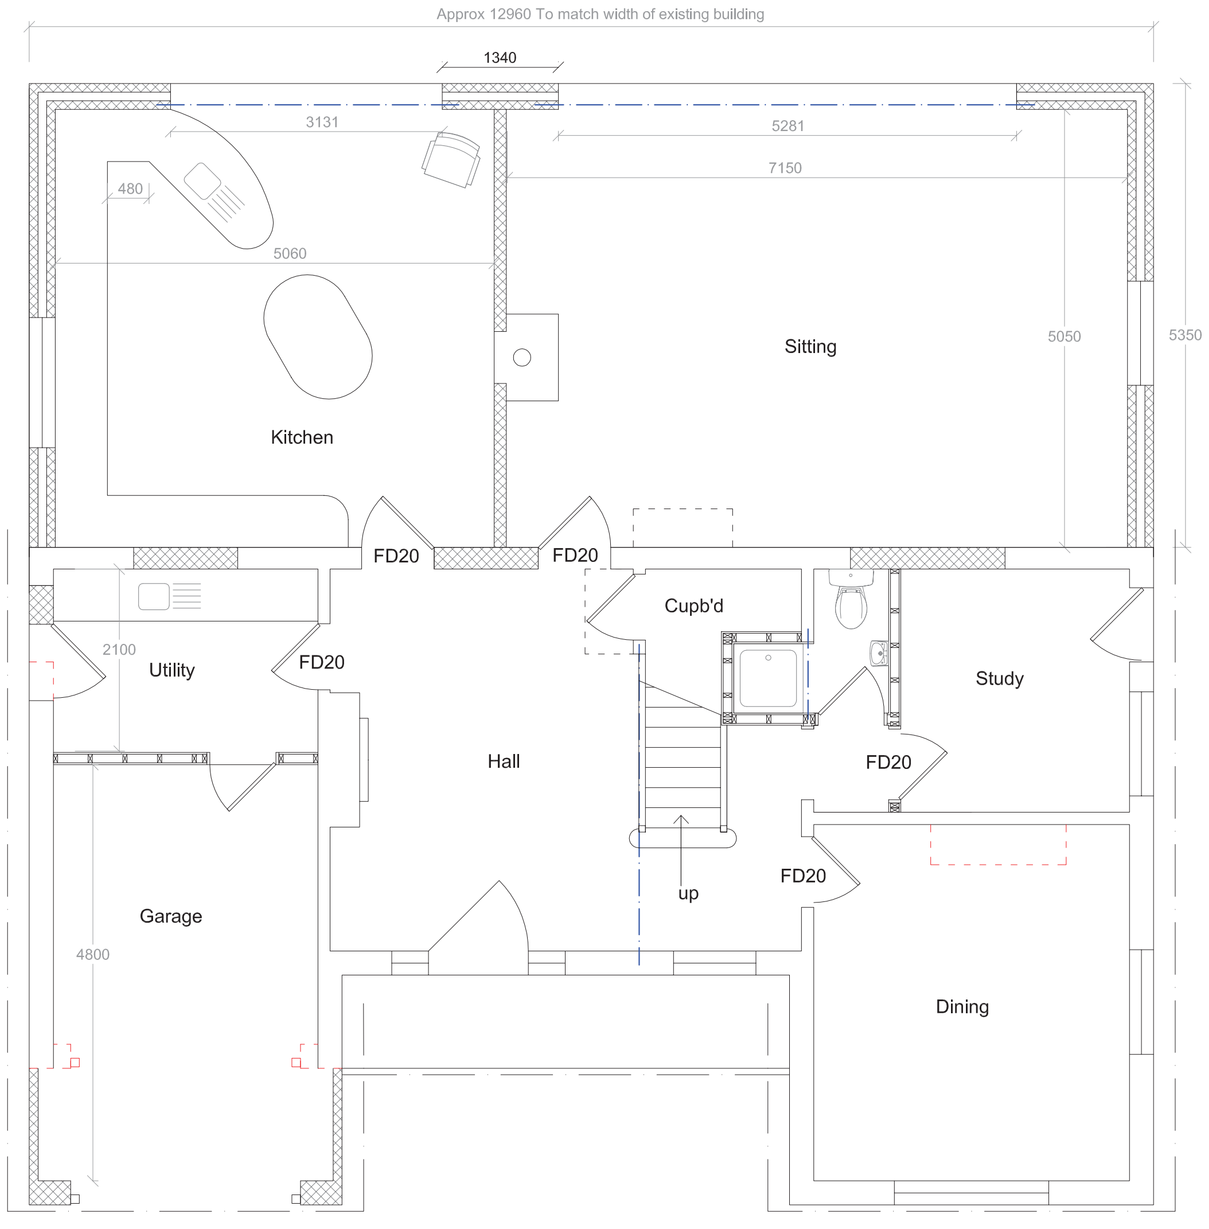


PROPOSED GROUND FLOOR

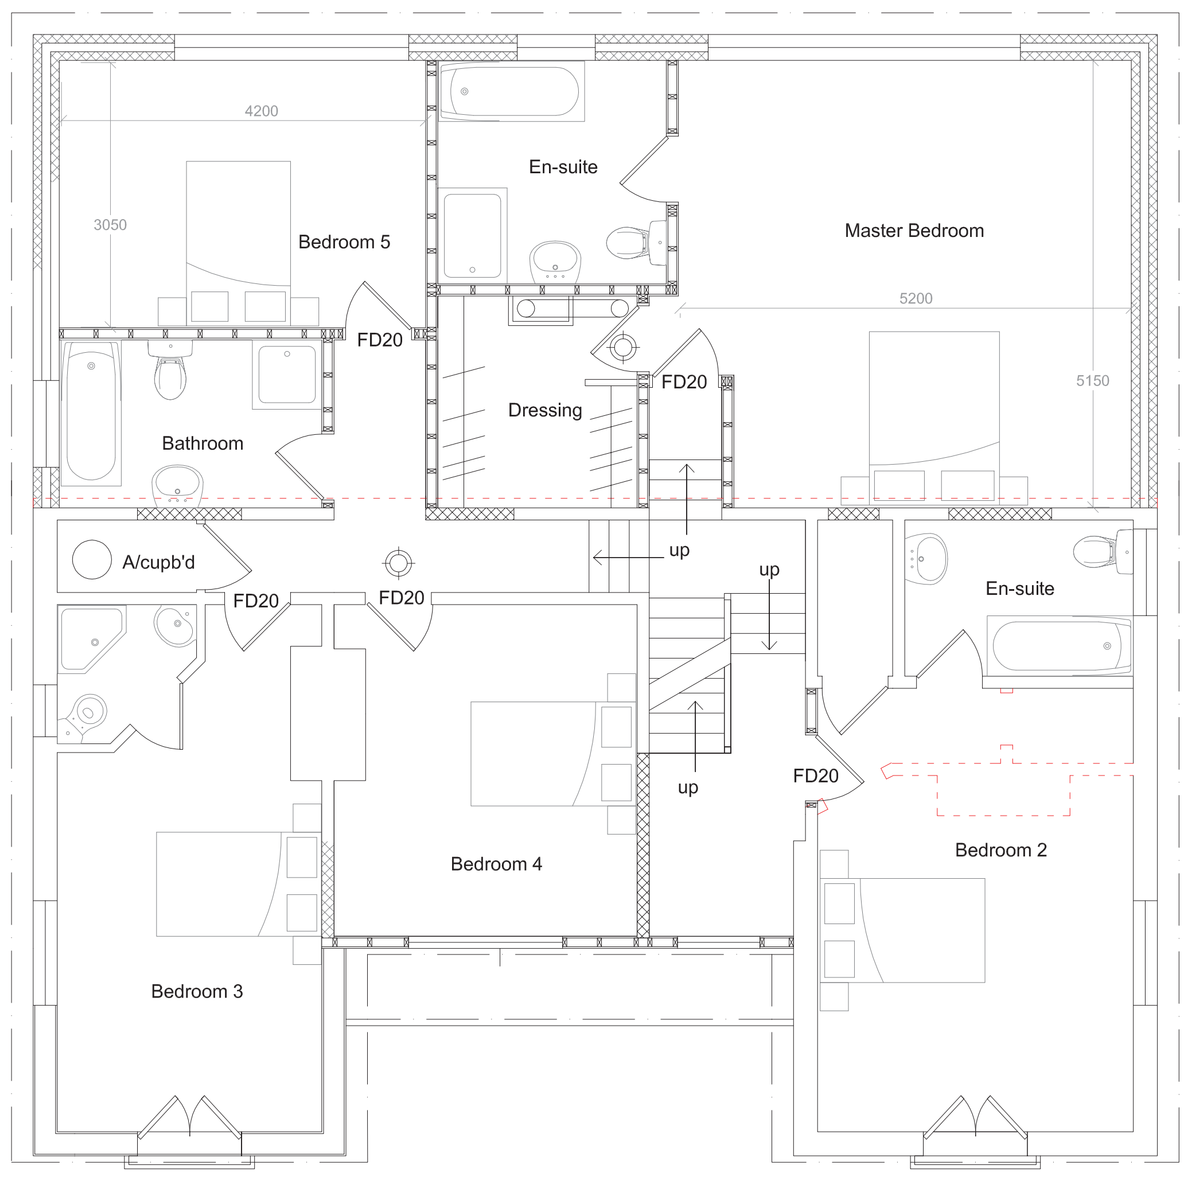

PROPOSED FIRST FLOOR

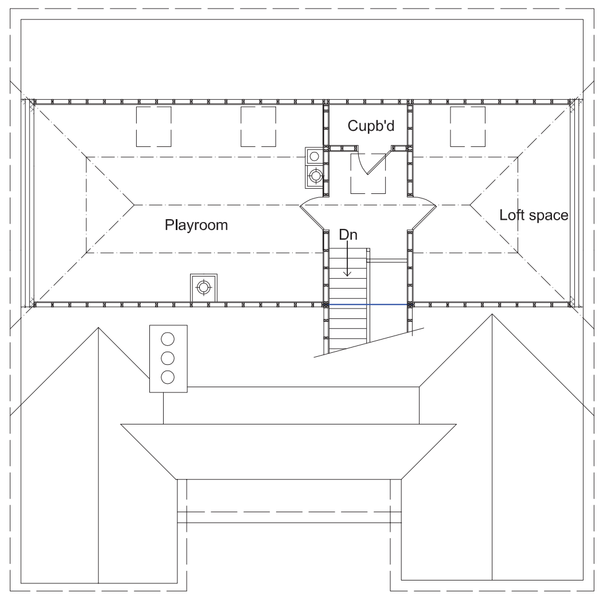

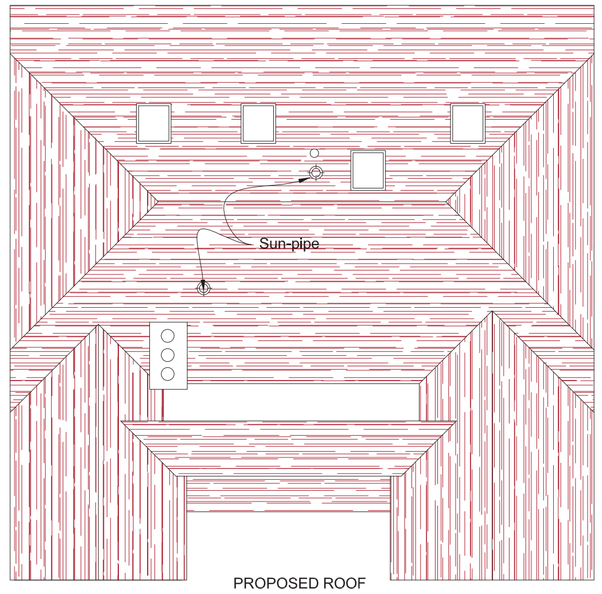

PROPOSED ROOF

REVISIONS
A: Light-pipe added to dressing room
B: Velux positions altered to rear elevation
C: Roof altered to false pitch around flat roof
D: Second front gable added
E: Roof alterations
F: Roof alterations

Ordnance Survey Licence number 100045702
(c) Crown copyright 2012 . All rights reserved.

Notes

1. These are computerised drawings for the purposes of obtaining planning & building regulations approvals & are based on certain overall measurements. They do not constitute working drawings.
2. Distortion and uneven walls etc. have been ignored with some average measurements.
3. Dimensions shown must not be relied upon and must be checked on site and verified prior to commencement of work.
4. Where applicable this drawing is to be read in conjunction with other consultants' drawings & calculations.
5. Do not scale from these drawings, except for planning purposes
6. Any Work undertaken prior to Planning and Building Regulations Approval is done so entirely at the Client/Contractors own risk

(c) 2012 - A.H.Sutcliff

SUTCLIFF CONSULTANTS Ltd
Surveyors & Architectural Consultants
RICS
Crossbush Cottage
11 Crossbush Road
Felpham
West Sussex, PO22 7LS
Tel: 01243 586004
Fax: 08708 793194
Mob: 07799 393250
Email: mail@sutcliffconsultants.co.uk

PROJECT DETAIL
Crossbush Cottage
11 Crossbush Road
Felpham PO22 7LS
Estensions & internal alterations
FOR:

DRAWING Plans & elevations
SCALE: 1:50, 1:100
DATE: August 2012
DRAWN: A. H. Sutcliff
DRAWING: 0000/04
REVISION: G