

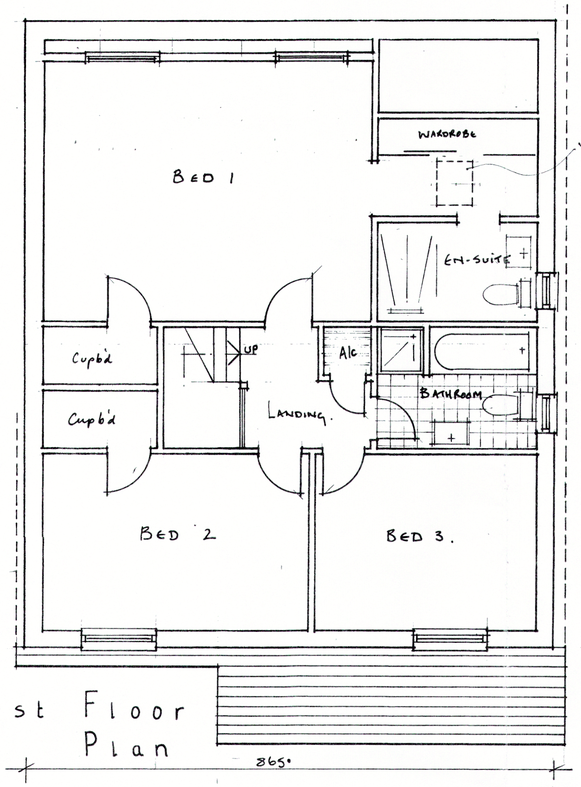


First Floor Plan

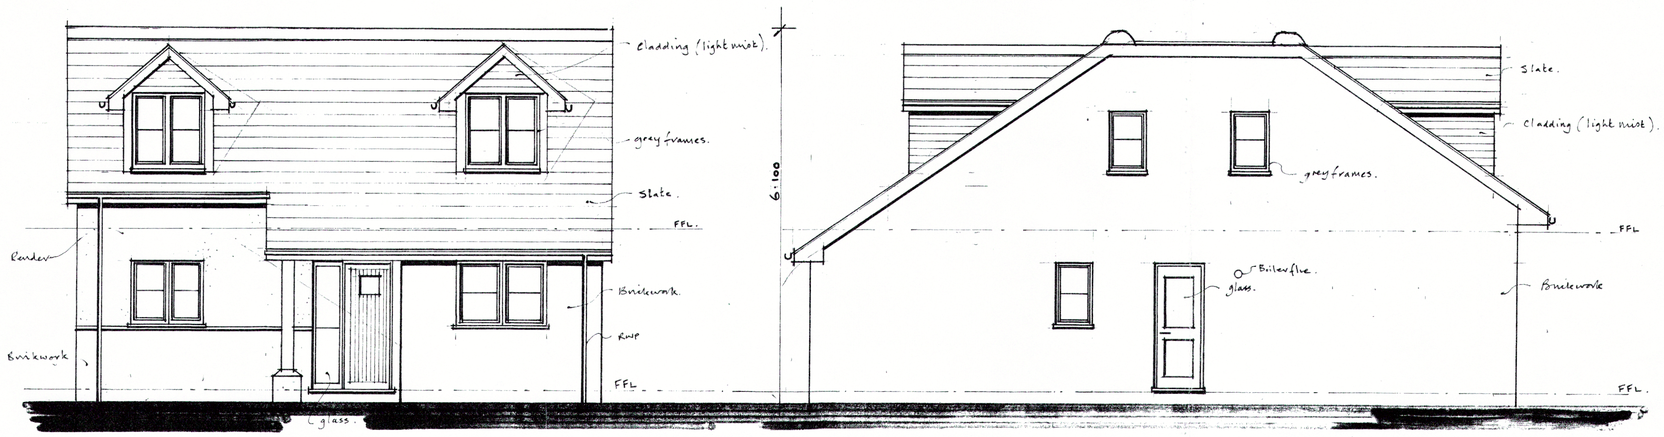

East Elevation


North Elevation

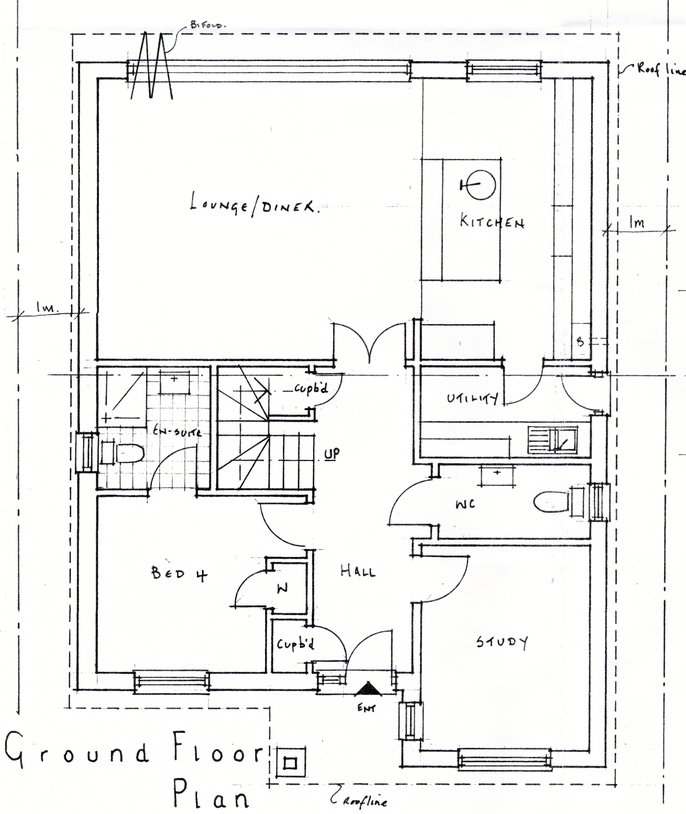

Ground Floor Plan



West Elevation

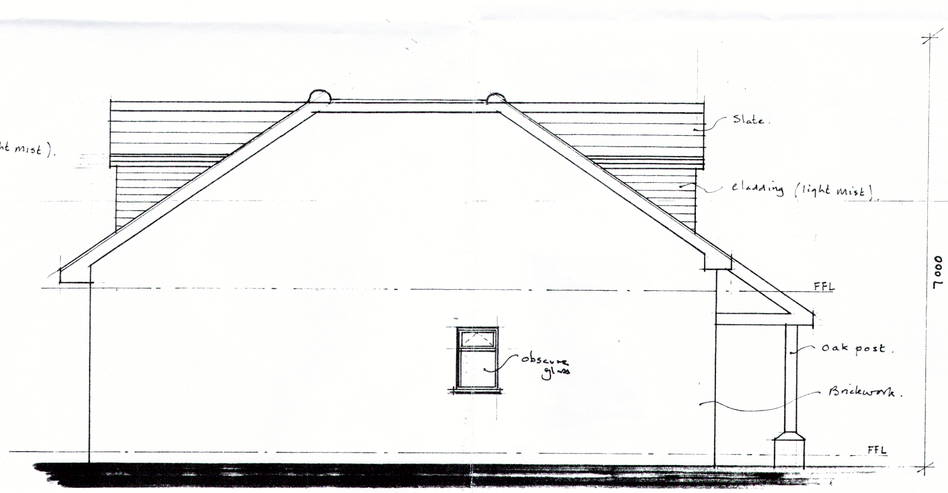

South Elevation.

Drwg Size A1

1:50 0 1 3 5m

CLIENT Brookmead Developments Ltd.	
ADDRESS 31 Rife Way, Felpham Bognor Regis.	
PROPOSAL New build, 4 bed chalet bungalow.	
TITLE Floor plans and elevations	
DRAWN BY PAJ	SCALE 1:50
DATE	DRWG Nº 01/16

ARUN DISTRICT COUNCIL FP/21/17/PL