

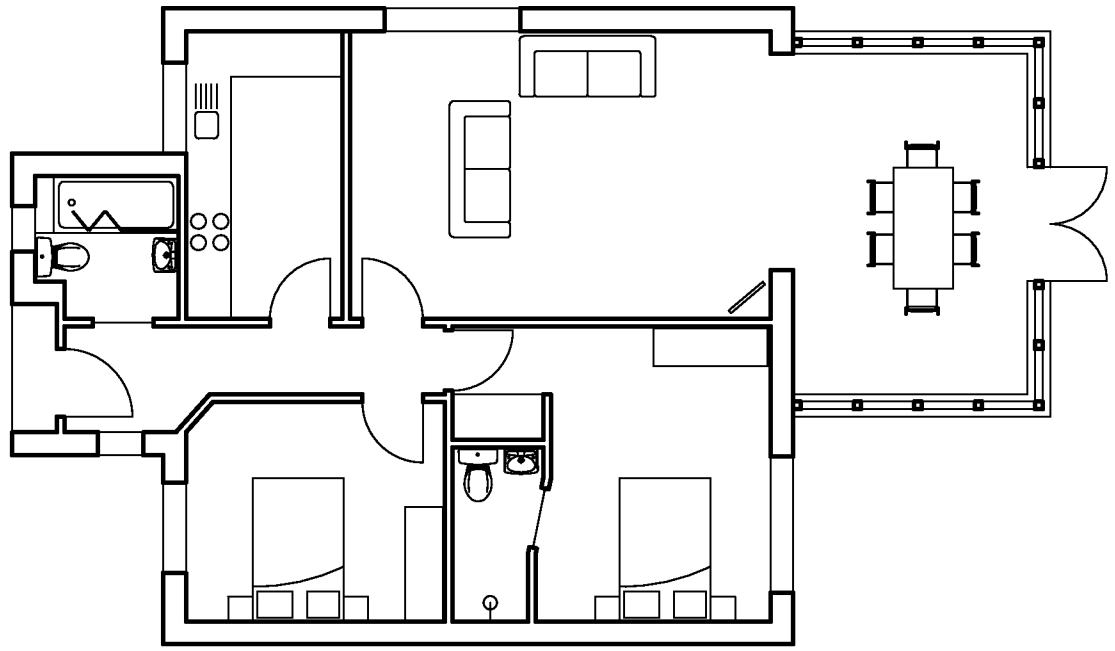


PLAN

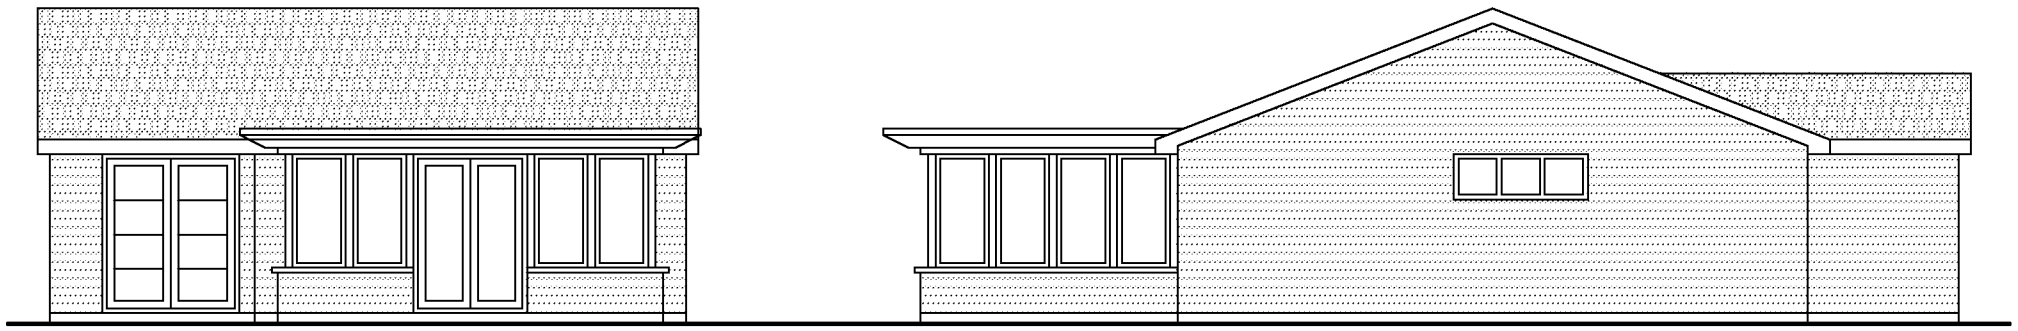

WEST

NORTH

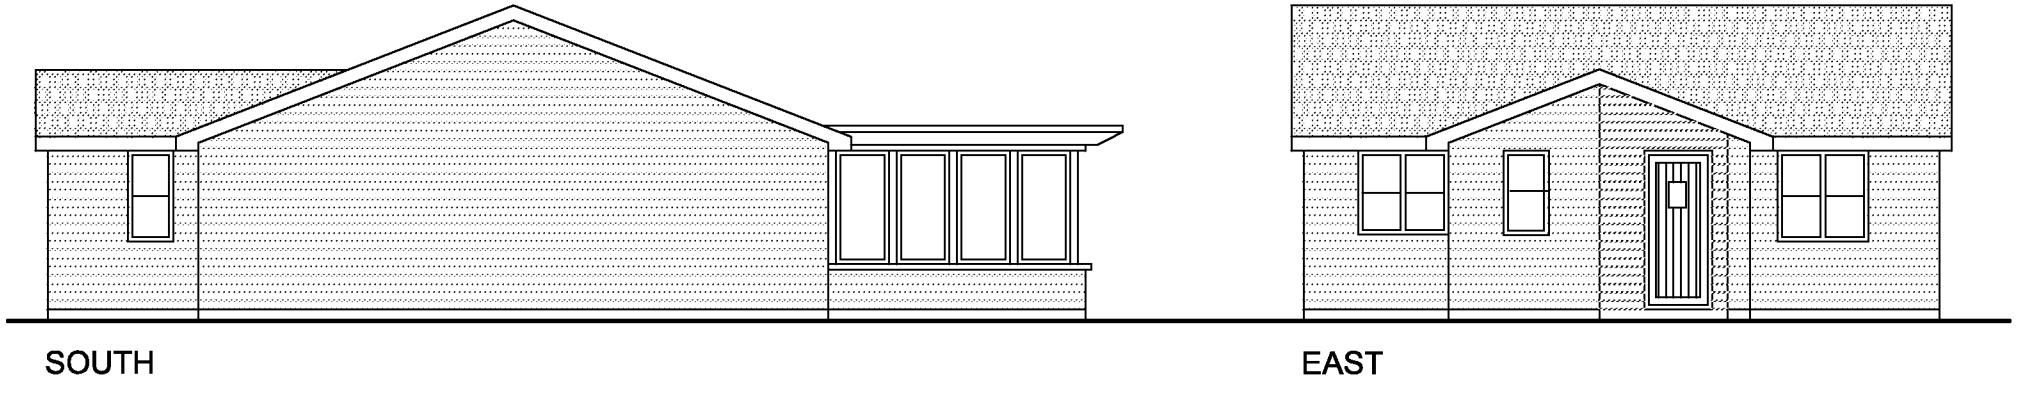

SOUTH

EAST

PROPOSED FLOOR PLANS AND ELEVATIONS

1:100@A3

BiS DESIGN
61 Springfield Close Lavant Chichester PO18 0AZ 07887 777085

Project Land Adjacent 21 Uppark Way **Drawing Title** Planning **Drawing No** 508/DPA02 **Rev** 01

ARUN DISTRICT COUNCIL FP/241/10/