
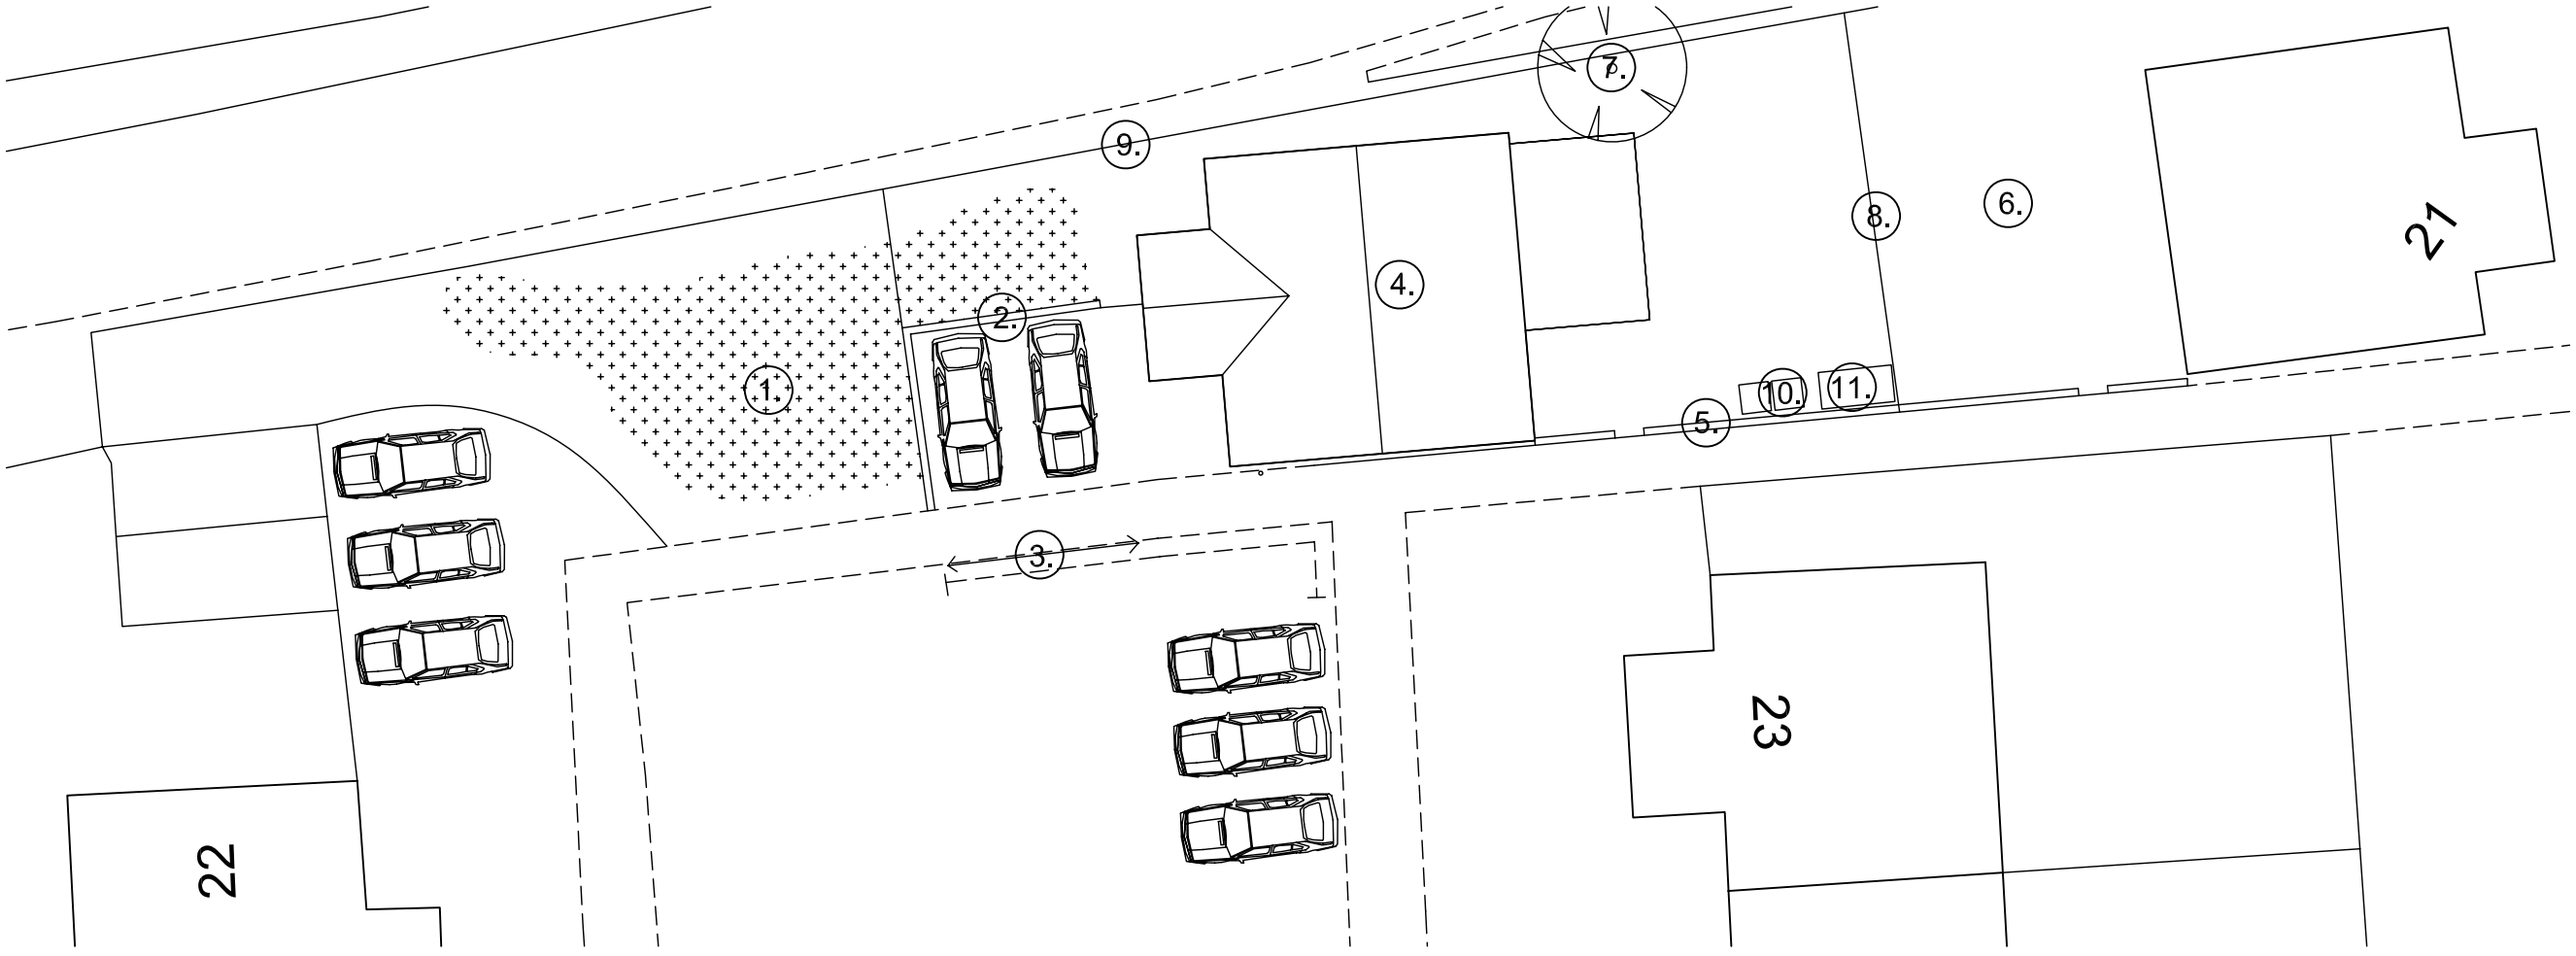


PROPOSED SITE AND ROOF PLAN

1:200@A3

1. EXISTING BUND
2. LOW LEVEL BRICK RETAINING WALL TO REAR OF NEW PARKING
3. EXISTING DROPPED KERB EXTENDED TO SUIT NEW PARKING
4. PROPOSED NEW 2 BED BUNGALOW
5. EXISTING 1.8 M BRICK WALL EXTENDED
6. REDUCED REAR GARDEN TO No 21
7. EXISTING BUSH RETAINED
8. NEW 1.8 M TIMBER FENCE
9. NEW 1.2 M TIMBER POST AND RAIL FENCE TO NORTH BOUNDARY
10. HARDSTANDING FOR BINS
11. SECURE COVERED CYCLE STORE

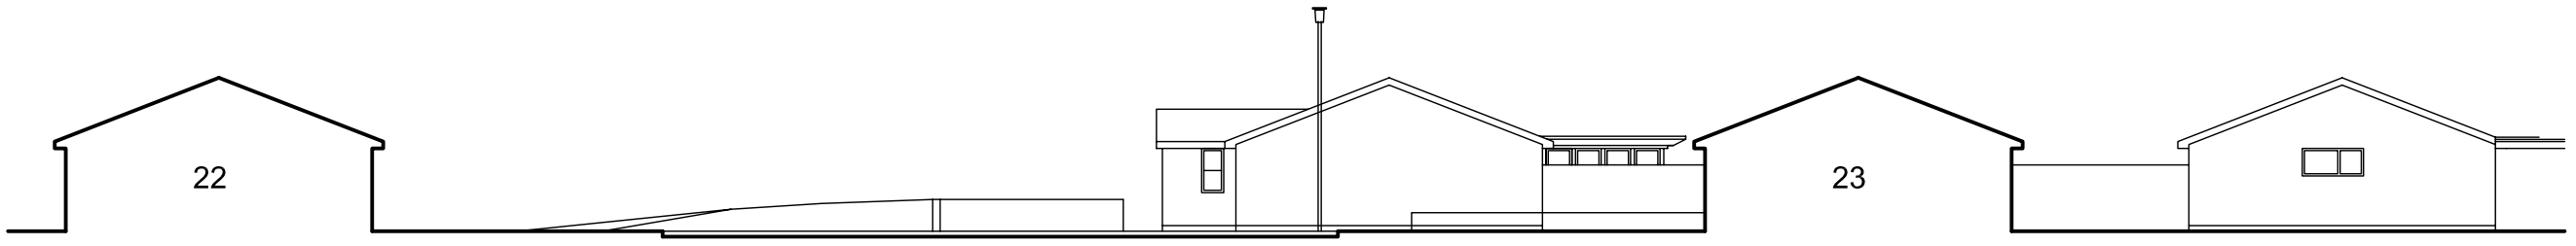

INDICATIVE STREET SCENE

1:200@A3

BiS DESIGN
61 Springfield Close Lavant Chichester PO18 0AZ 07887 777085

Project Land Adjacent 21 Uppark Way **Drawing Title** Planning **Drawing No** 508/DPA03 **Rev** 01

ARUN DISTRICT COUNCIL FP/241/10/