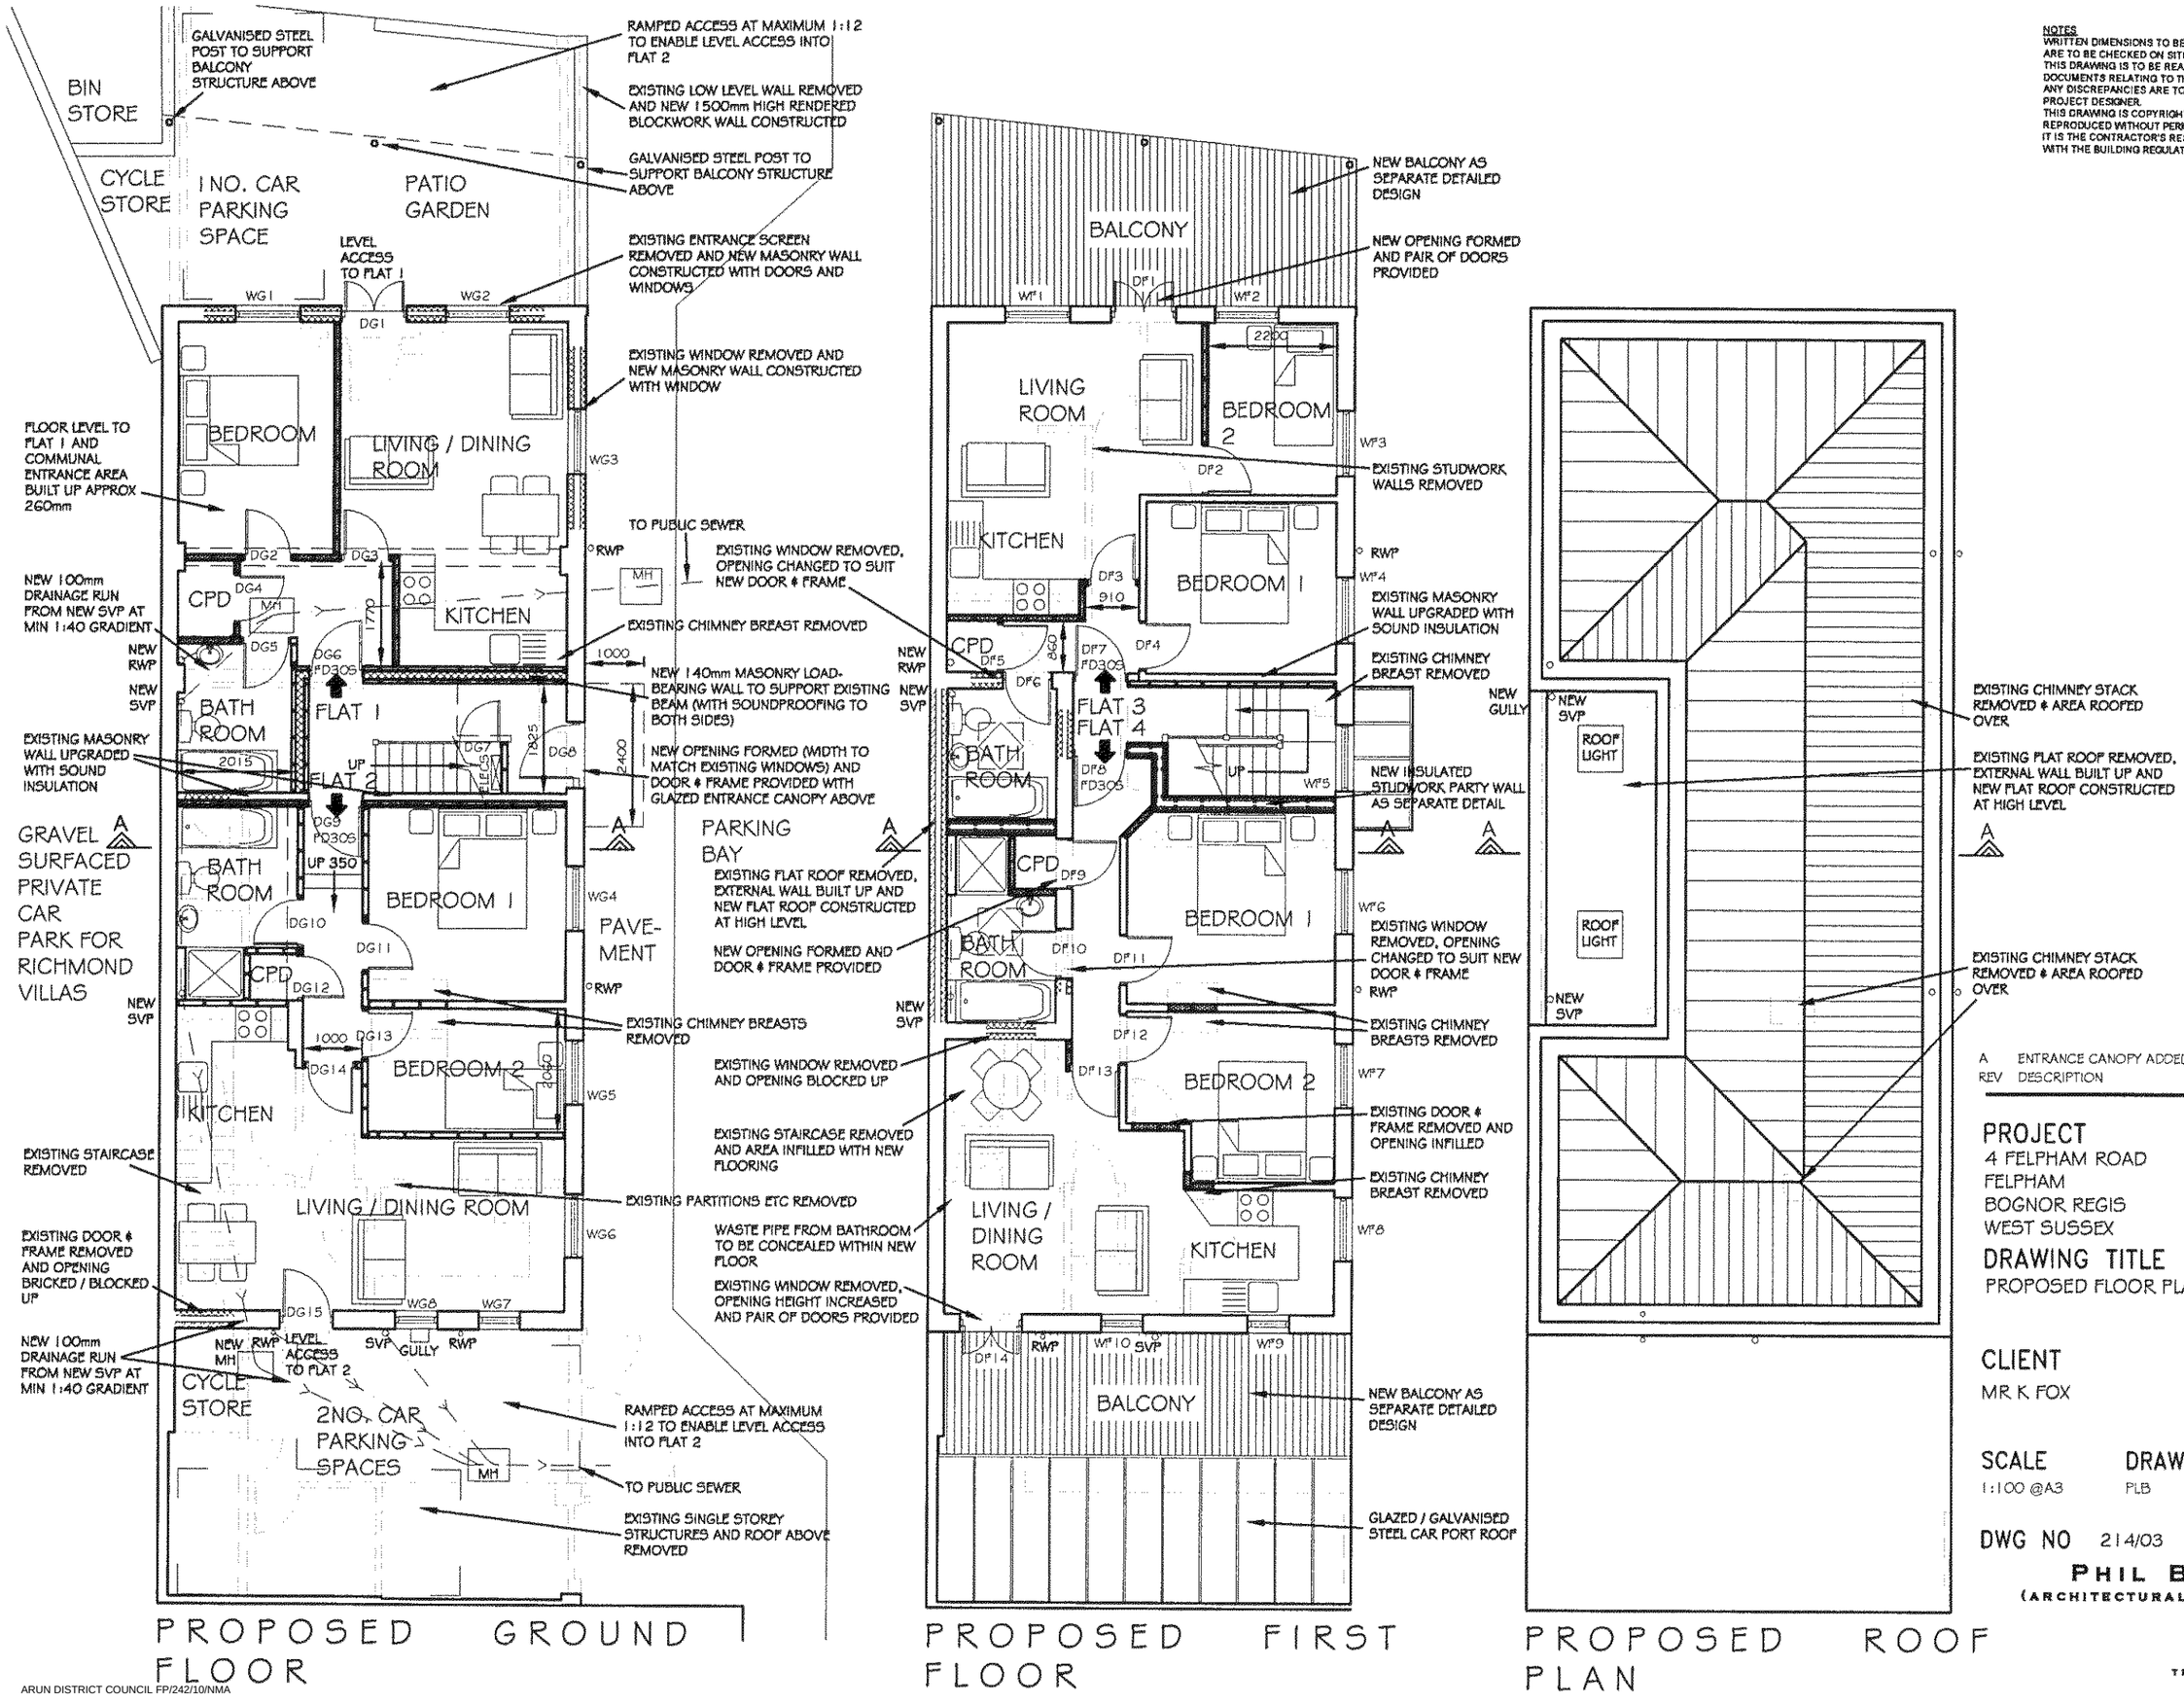


NOTES
WRITTEN DIMENSIONS TO BE TAKEN IN PREFERENCE TO SCALE, AND ARE TO BE CHECKED ON SITE PRIOR TO COMMENCING WORK.
THIS DRAWING IS TO BE READ IN CONJUNCTION WITH ALL OTHER DOCUMENTS RELATING TO THIS PROJECT.
ANY DISCREPANCIES ARE TO BE REFERRED IMMEDIATELY TO THE PROJECT DESIGNER.
THIS DRAWING IS COPYRIGHT, AND SHOULD NOT BE USED OR REPRODUCED WITHOUT PERMISSION.
IT IS THE CONTRACTOR'S RESPONSIBILITY TO ENSURE COMPLIANCE WITH THE BUILDING REGULATIONS.

REV	DESCRIPTION	DATE
A	ENTRANCE CANOPY ADDED	01.12.10

PROJECT
4 FELPHAM ROAD
FELPHAM
BOGNOR REGIS
WEST SUSSEX

DRAWING TITLE
PROPOSED FLOOR PLANS & ROOF PLAN

CLIENT
MR K FOX

SCALE	DRAWN BY	DATE
1:100 @A3	PLB	NOV 10

DWG NO 214/03 REV. A

PHIL BROWN
(ARCHITECTURAL SERVICES) LTD
10 MANTLING ROAD
LITTLEHAMPTON
WEST SUSSEX
BN17 7DG
TEL/FAX 01903 715177

ARUN DISTRICT COUNCIL FP/242/10/NMA