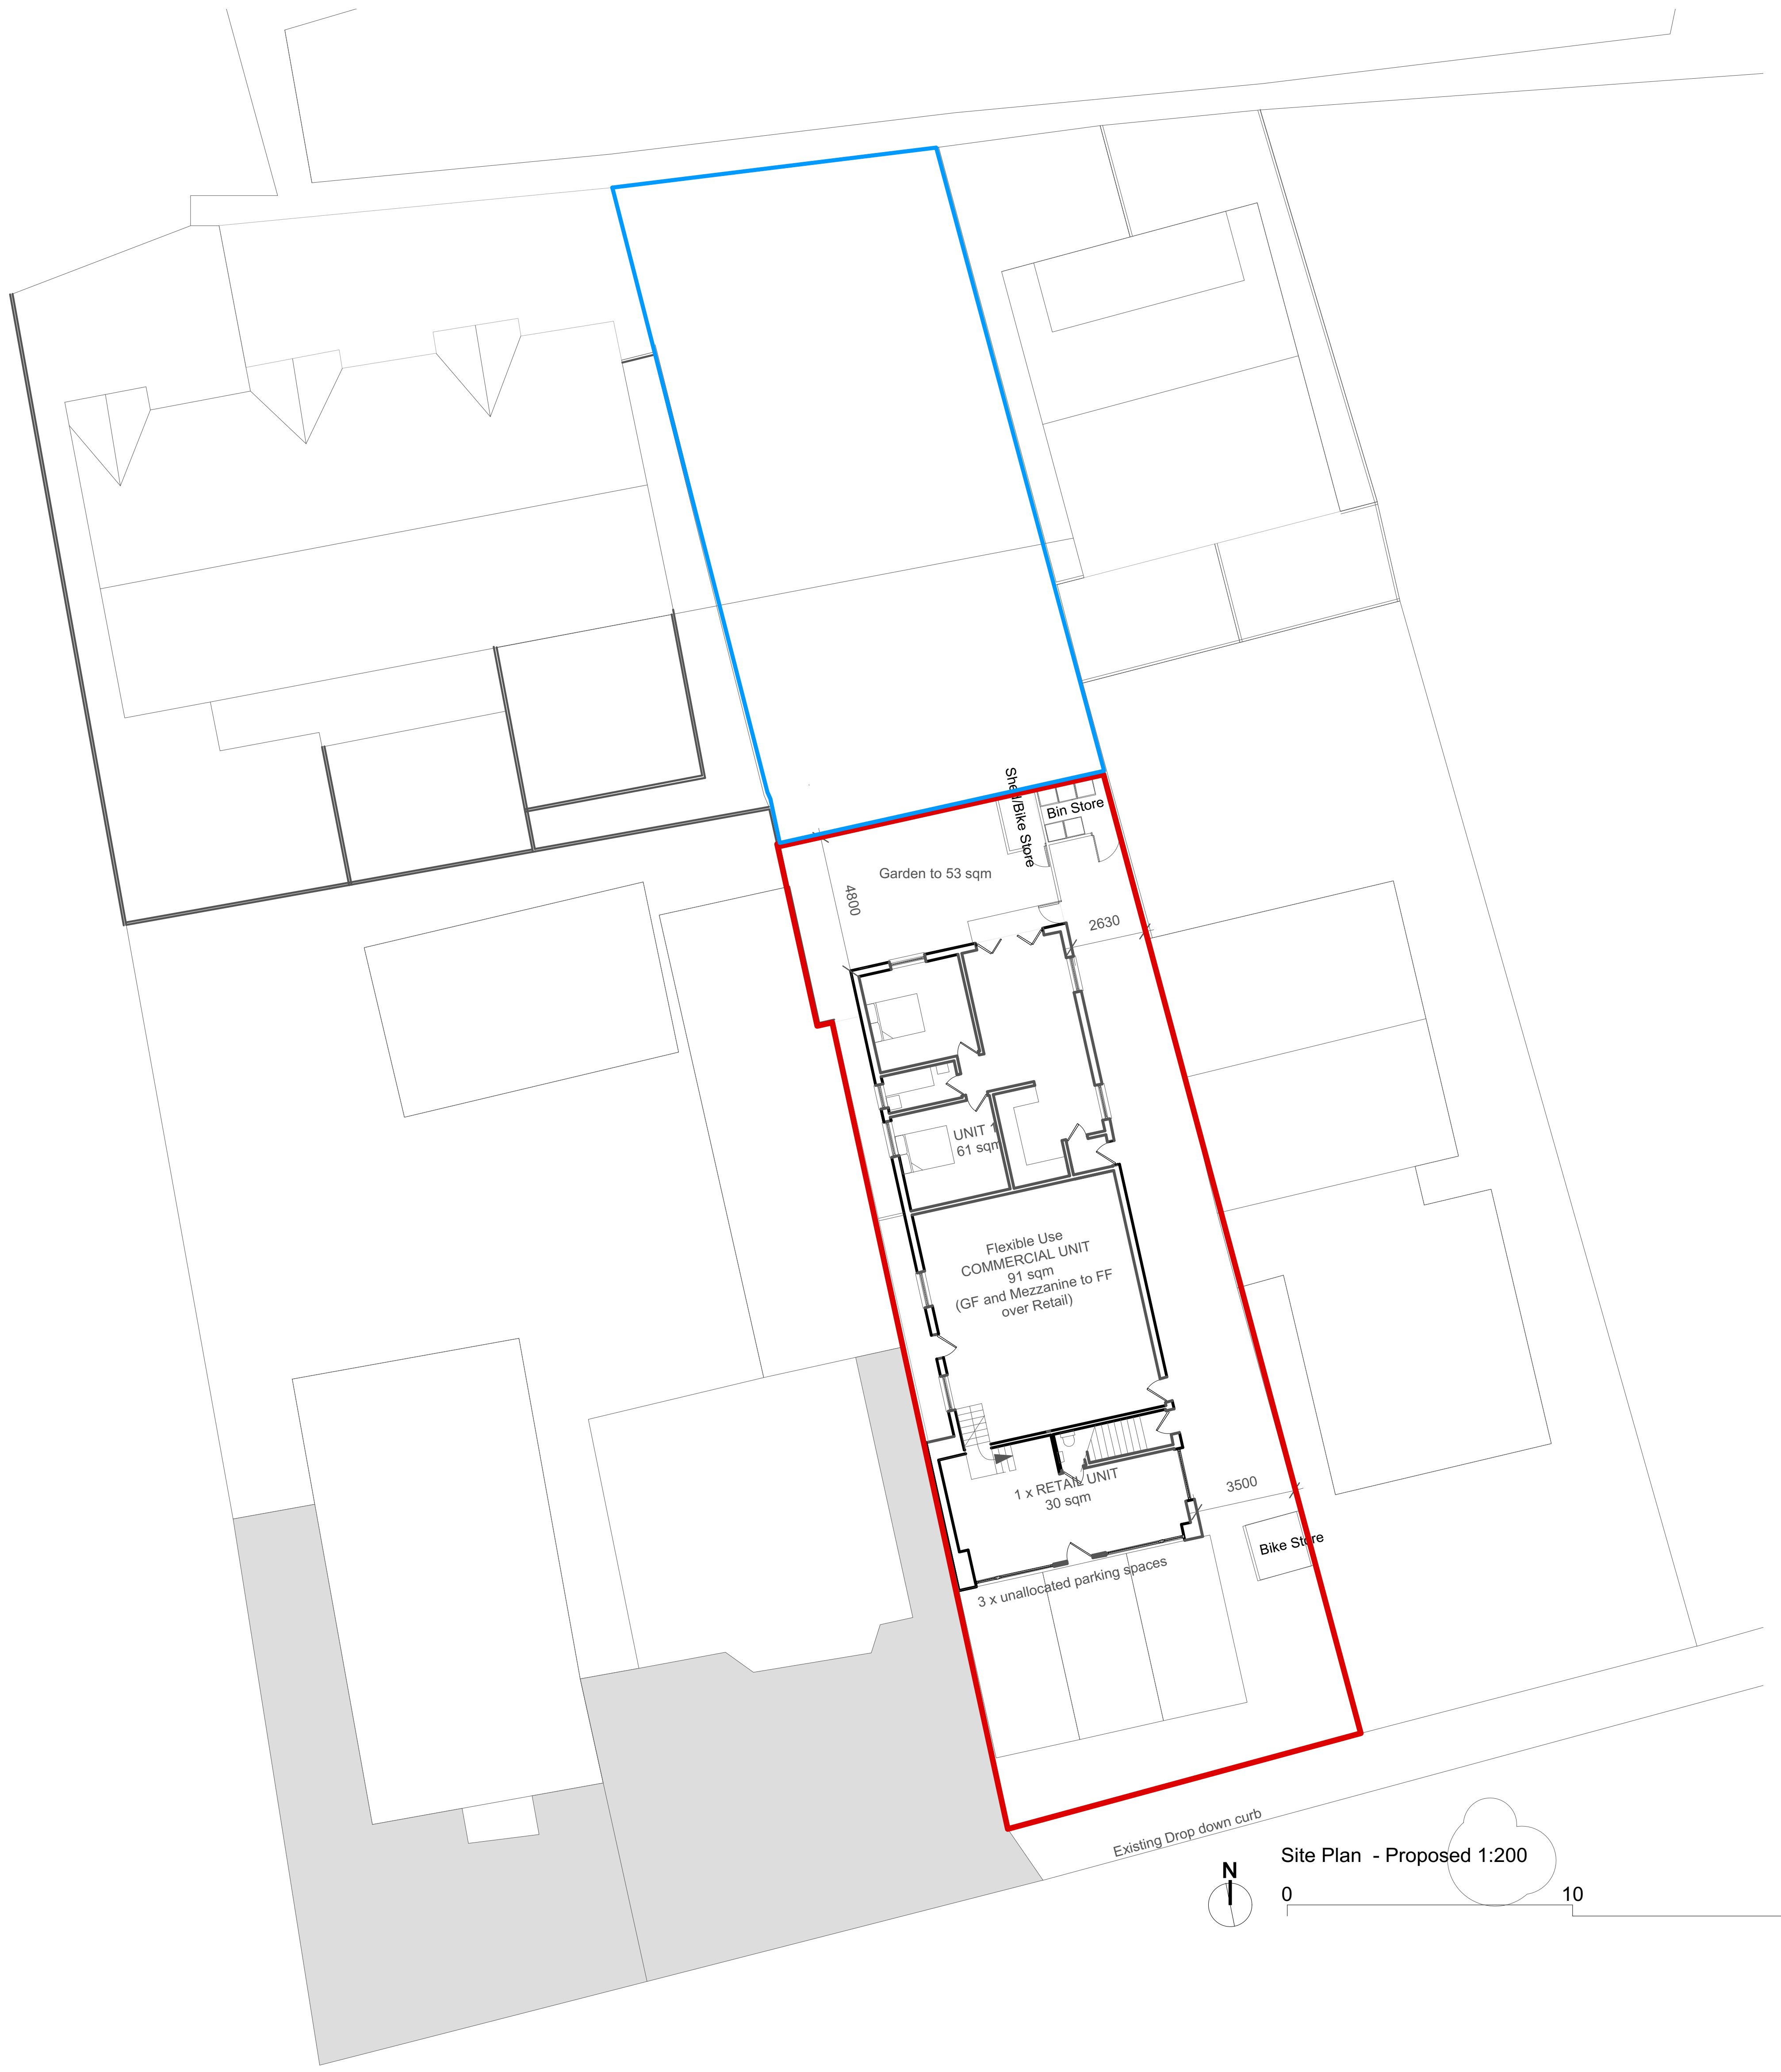

Site Plan - Proposed 1:200

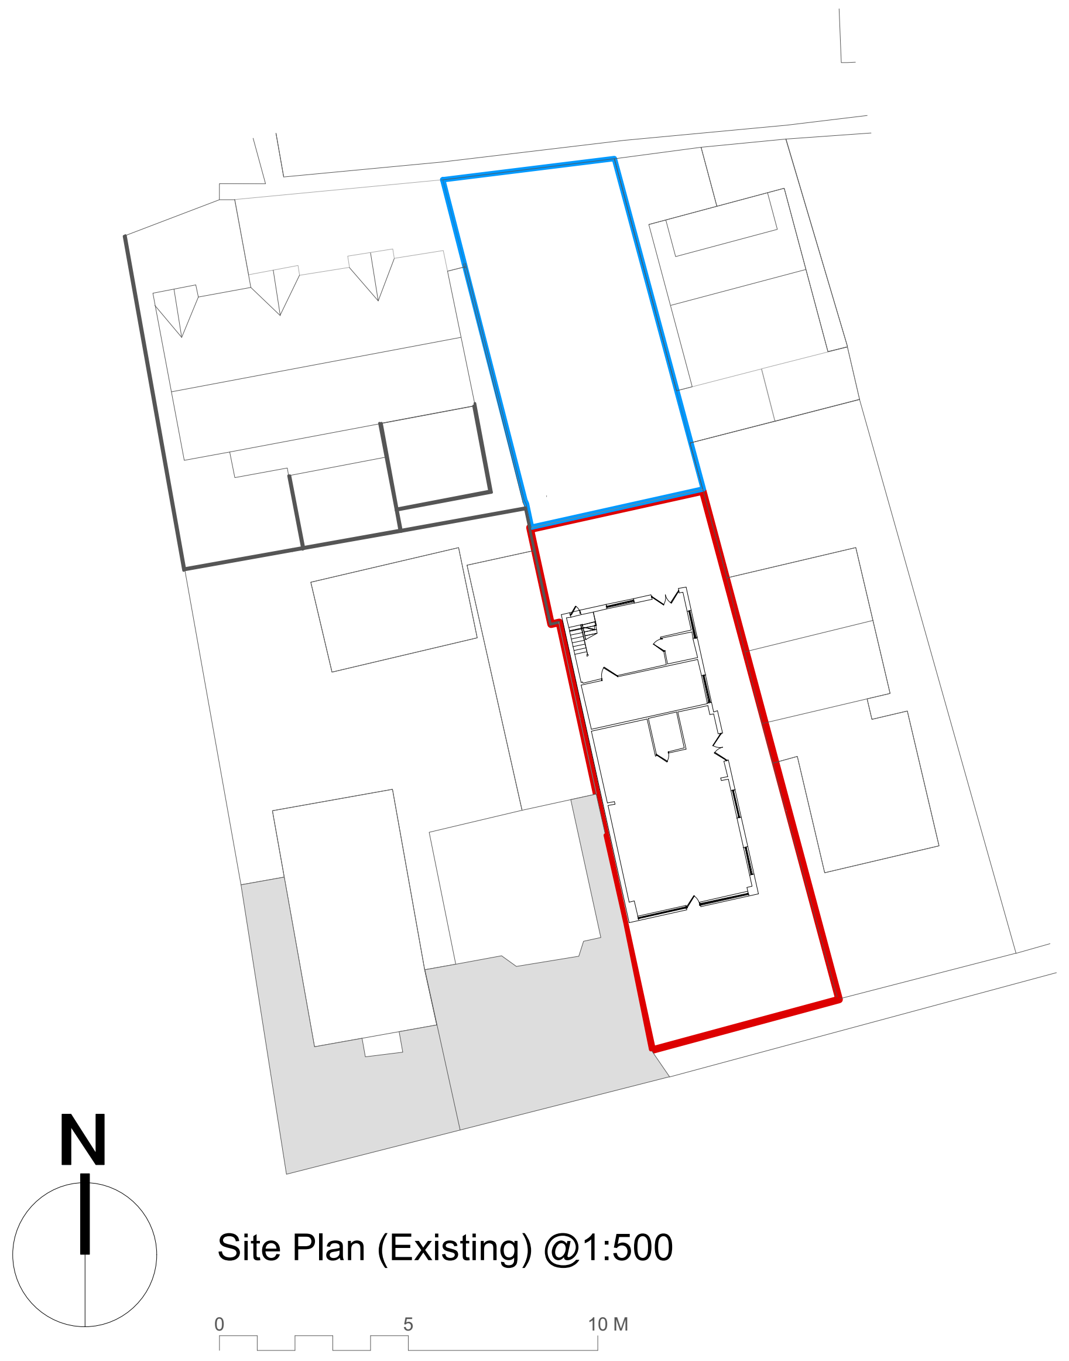

Site Plan (Existing) @1:500

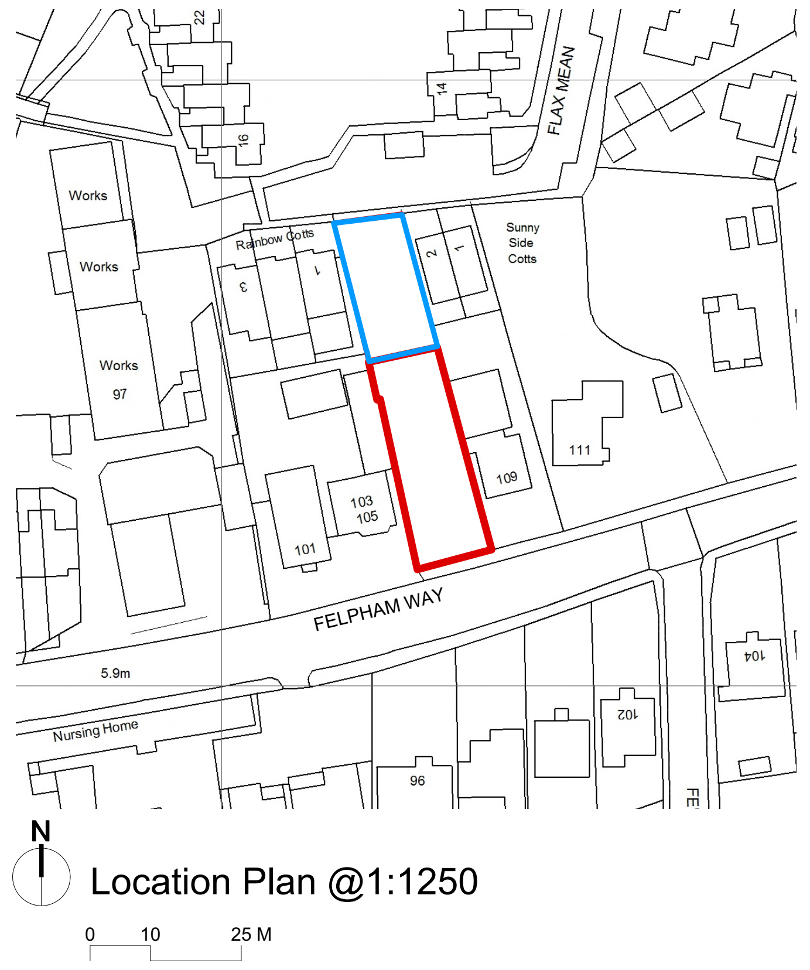

Location Plan @1:1250

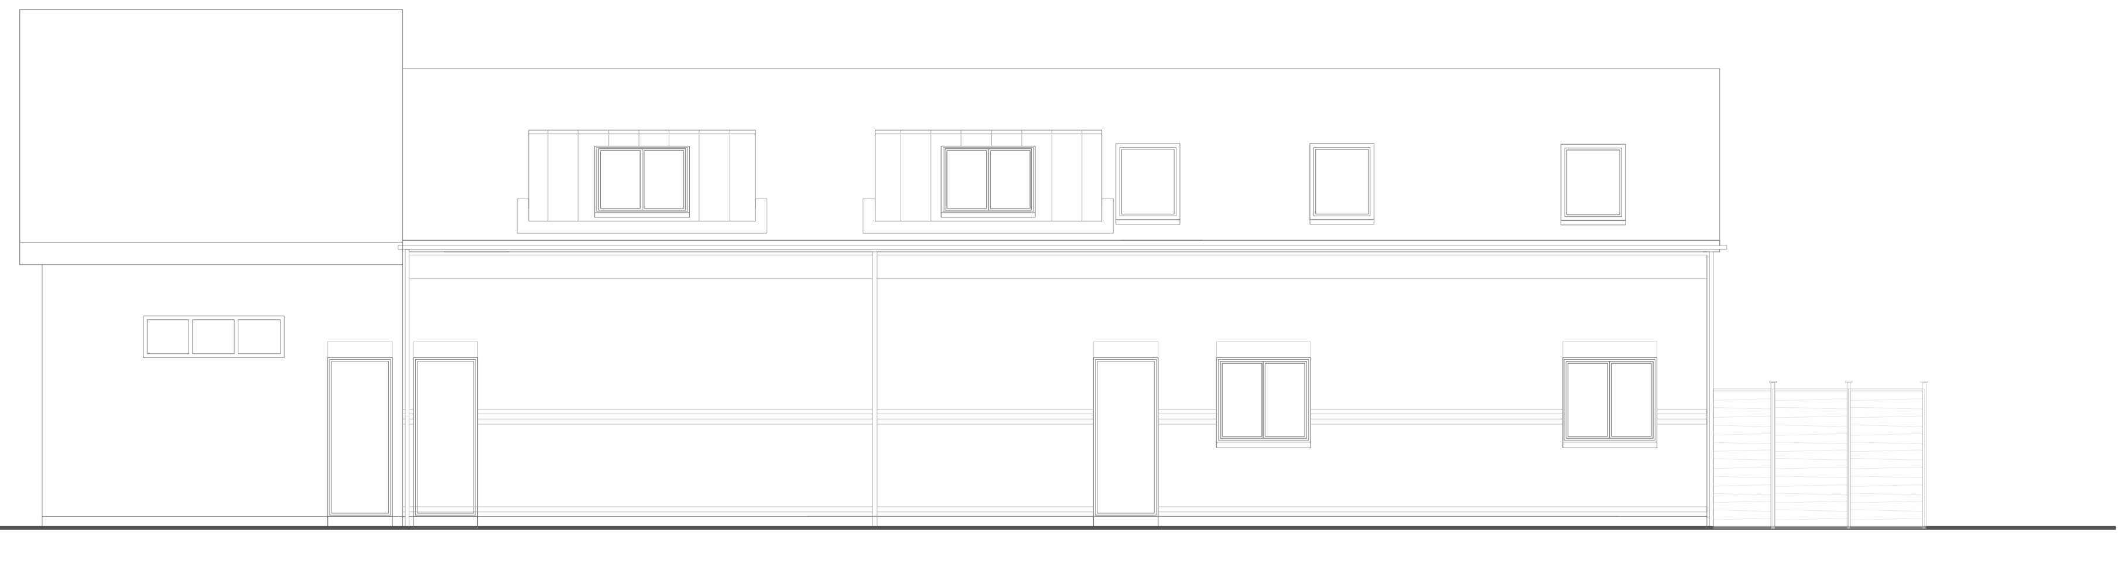

East Elevation Block A - Proposed 1:100

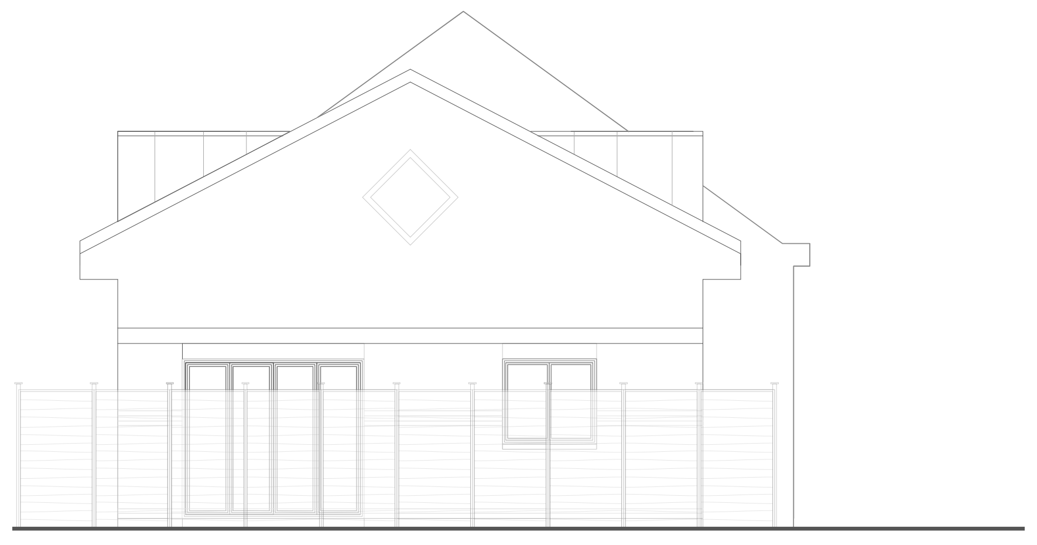

North Elevation Block A - Proposed 1:100

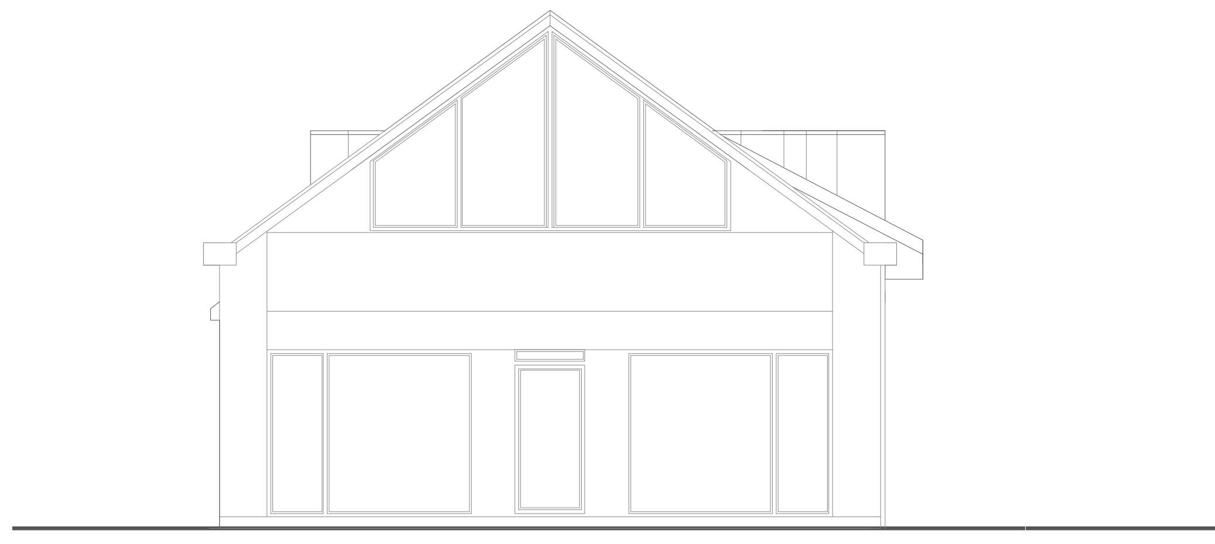

South Elevation Block A - Proposed 1:100

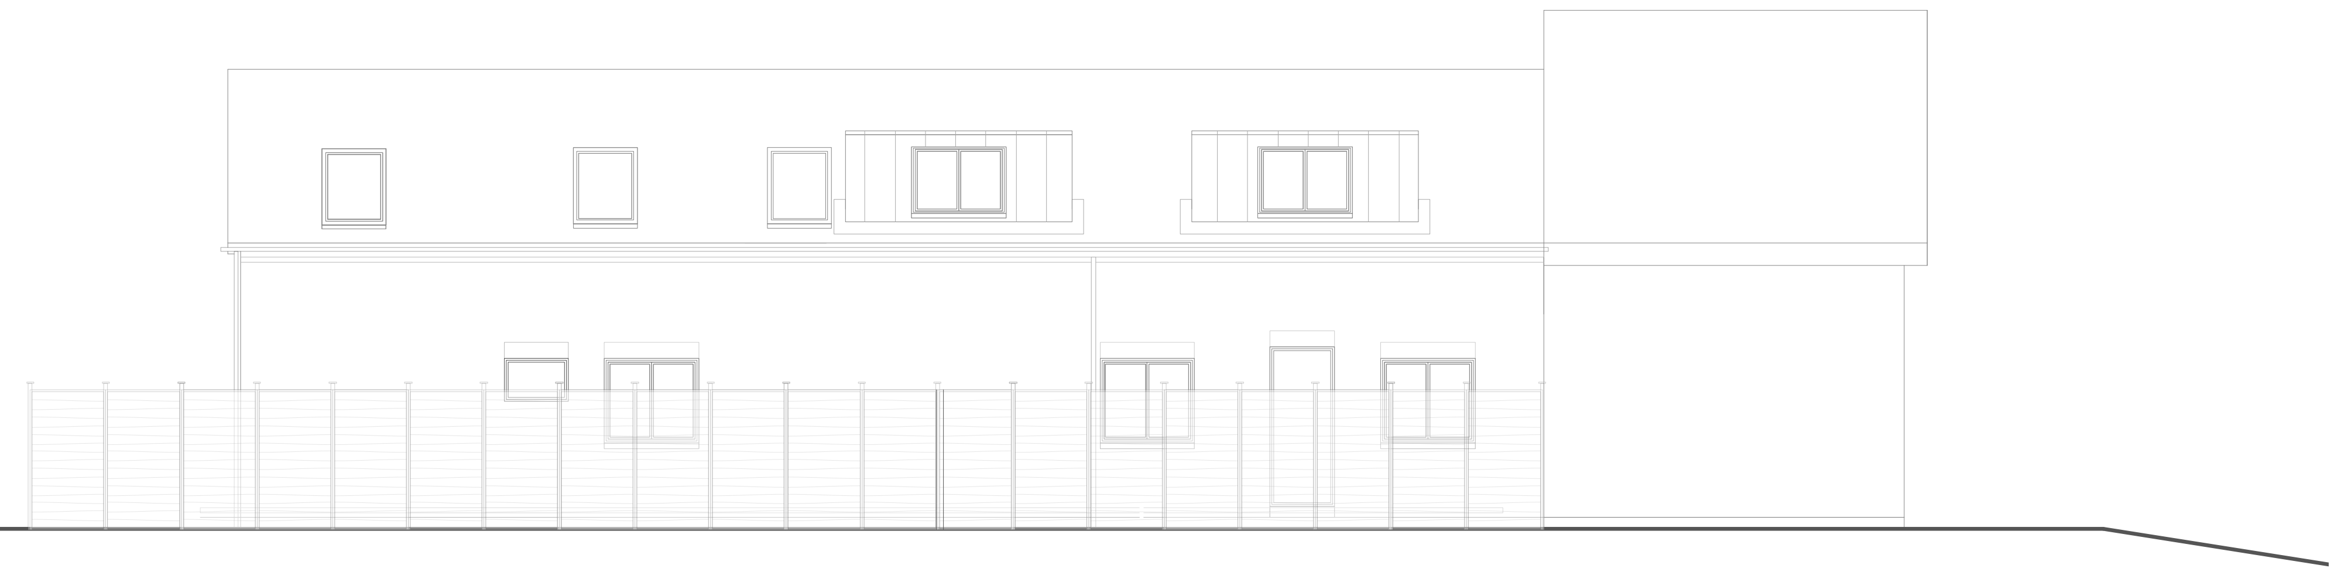

West Elevation Block A - Proposed 1:100

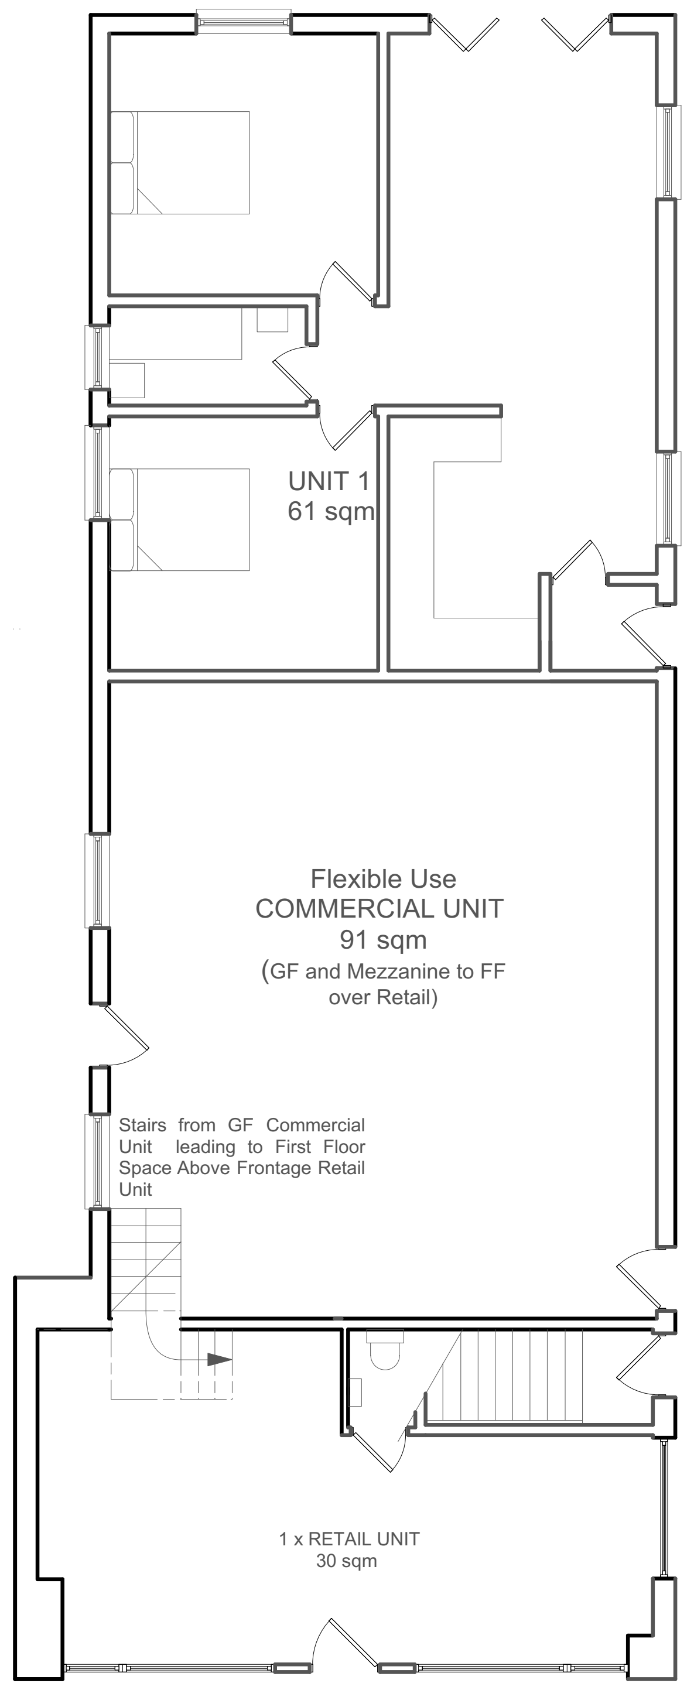

Ground Floor Plan - Proposed 1:100

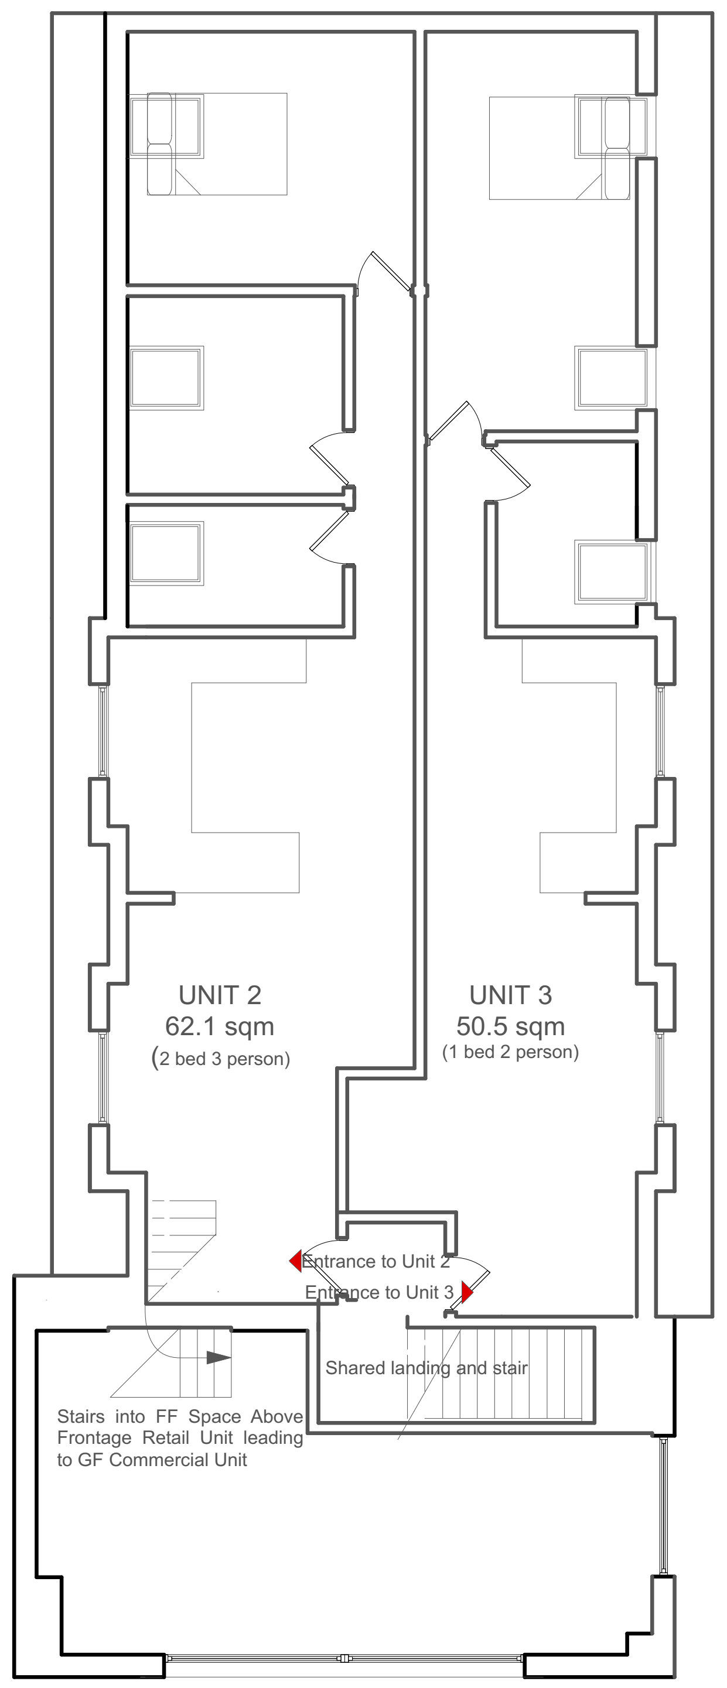

First Floor Plan - Proposed 1:100

	Amendments	by	Date
a	GA Plans	NJH.	16.09.19
b	GA Plans	NJH.	17.09.19
c	GA Plans	NJH.	19.09.19
d	GA Plans	NJH.	25.09.19
e	GA Plans	NJH.	21.11.19
f	GA Plans	NJH.	16.12.19

Job Title HOP004-SH/FW

Drawing
Planning Proposed

1:100 & Various@ A1

Drg.No.HOP-002-P. Rev F

Drawn by: NJH

Issued to: Client/Consult/LA

Status: Planning Revision

Date 16. 12. 2019

HOP architects
RIBA
arb
Architects
Registration
Board

HOP Architects Ltd
Southsea, Hampshire
07712 516265
Company reg. 12021383

ARUN DISTRICT COUNCIL FP/258/19/PL