

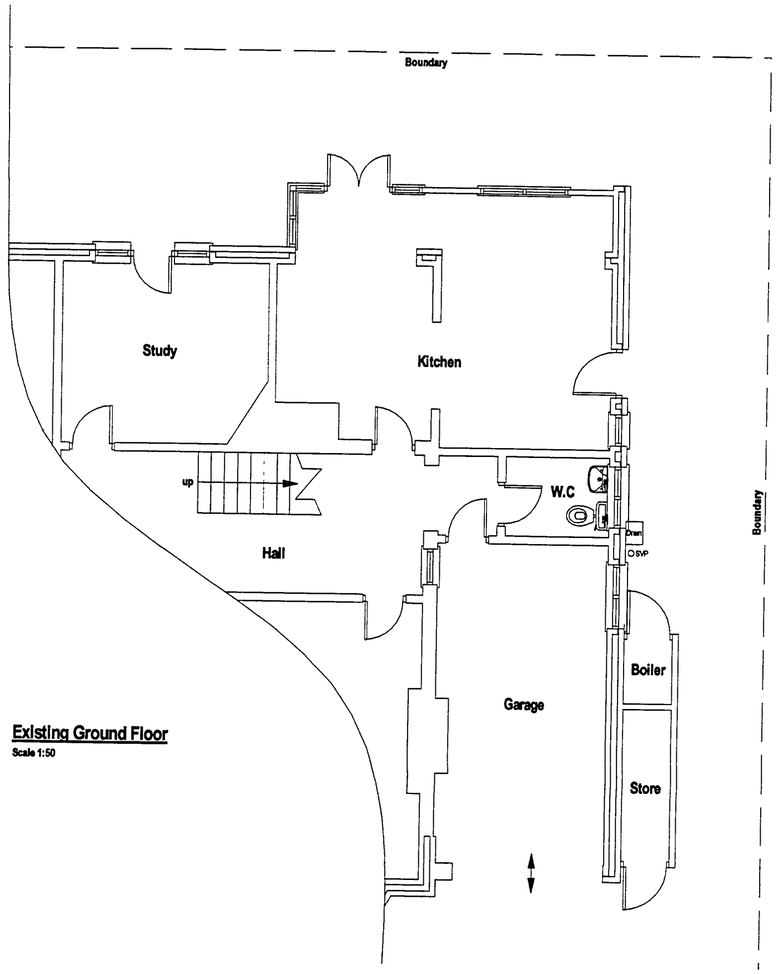



Existing Ground Floor
Scale 1:50

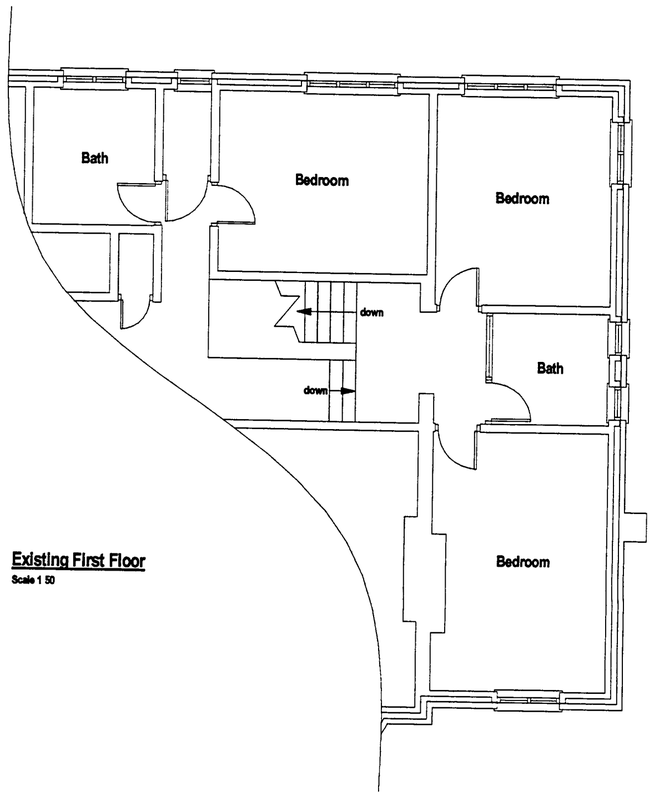


Existing First Floor
Scale 1 50

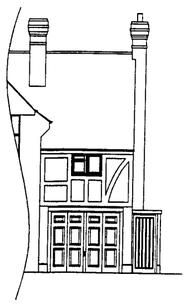

Existing East Elevation
Scale 1:100

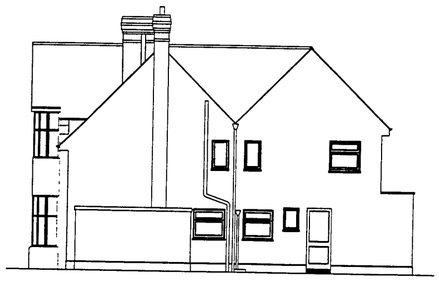

Existing North Elevation
Scale 1:100

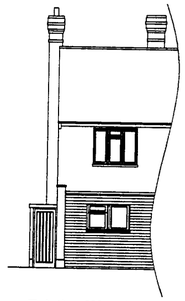

Existing West Elevation
Scale 1.100



Existing Front Photo Elevation
Scale NTS

Notes:

DRAWING TITLE:

Existing Layout Plans

© Copyright 2007

JOB TITLE:

Double Garage & Utility Room
18 First Avenue
Summerley
Felpham
Bognor Regis
West Sussex
PO22 7LG

CLIENT:

Mr Coutin
14 Strand Way
Felpham
Bognor Regis
PO22 7LL

Drawn By:
Arun Plans - LH

SCALE:	DATE:
1:50, 1:100	November 2007

DRG No.	Rev No.
01a	