


ARUN DISTRICT COUNCIL FP/264/07

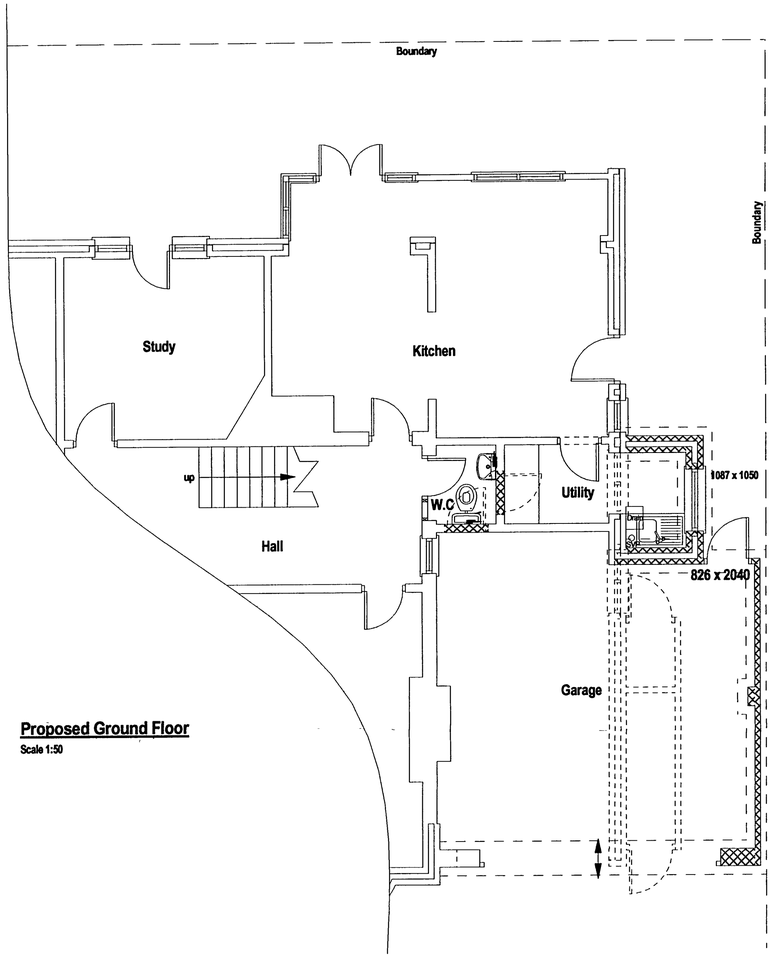


Proposed Ground Floor
Scale 1:50

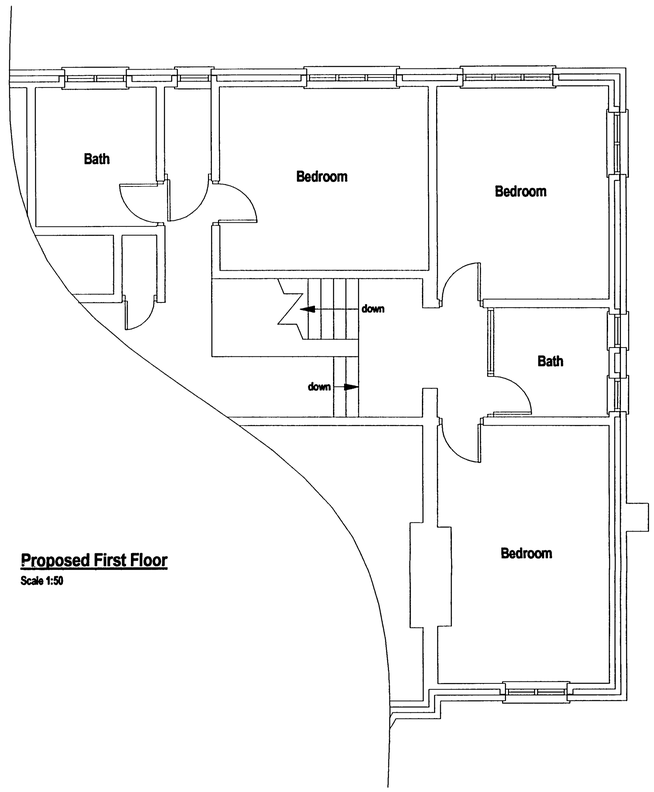


Proposed First Floor
Scale 1:50

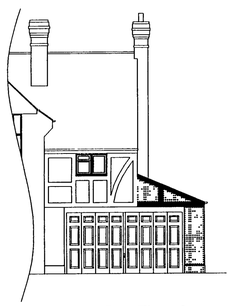

Proposed East Elevation
Scale 1:100

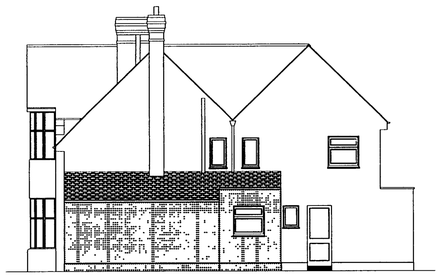

Proposed North Elevation
Scale 1:100

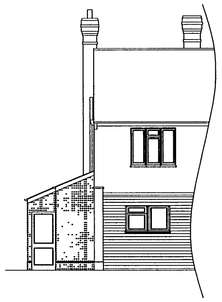

Proposed West Elevation
Scale 1:100

Notes:

Finishes:

Blockwork - rendered and painted to match existing building.

Roof tile - Slate tile colour to match existing building.

DRAWING TITLE:

Proposed Layout Plans

© Copyright 2007

JOB TITLE:

Double Garage & Utility Room
18 First Avenue
Summerley
Felpham
Bognor Regis
West Sussex
PO22 7LG

CLIENT:

Mr Coutin
14 Strand Way
Felpham
Bognor Regis
PO22 7LL

Drawn By: Arun Plans - LH

SCALE:	DATE:
1:50, 1:100	November 2007

DRG No.	Rev No.
01b	

PDF created with pdfFactory Pro trial version www.pdffactory.com