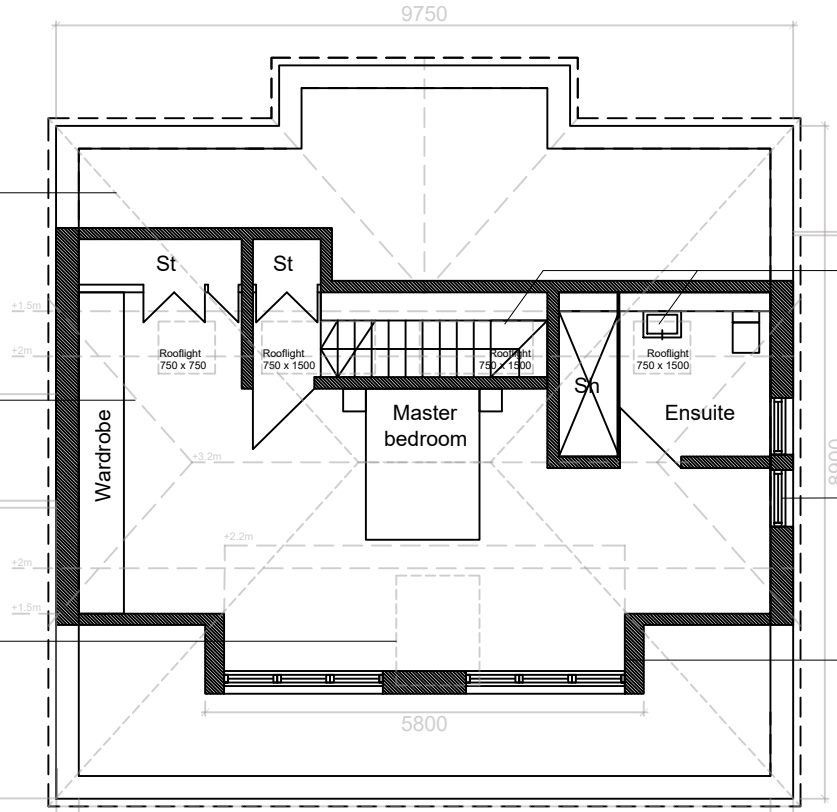


Existing roof shown dashed

New barn-end chamfer to hip-to-gable roof extension shown dashed

Existing redundant chimney stack (dashed) to be removed

New rooflights over stair and ensuite, to project no more than 150mm above roof finish

New windows to side obscured and non-opening up to 1.7m

New rear dormer

SCALE BAR 0 1 2 3 5m		TITLE: Proposed	DATE: 23.02.21	SCALE: 1:100@A4
N	PROJECT: 10 Bereweeke Road Felpham PO22 7EQ	DWG: 1st Floor Plan	STATUS: Information	
Do not scale from this drawing All dimensions to be checked on site		DWG NO: 202	DWN BY: DM	REV: -

ARUN DISTRICT COUNCIL FP/40/21/CLP