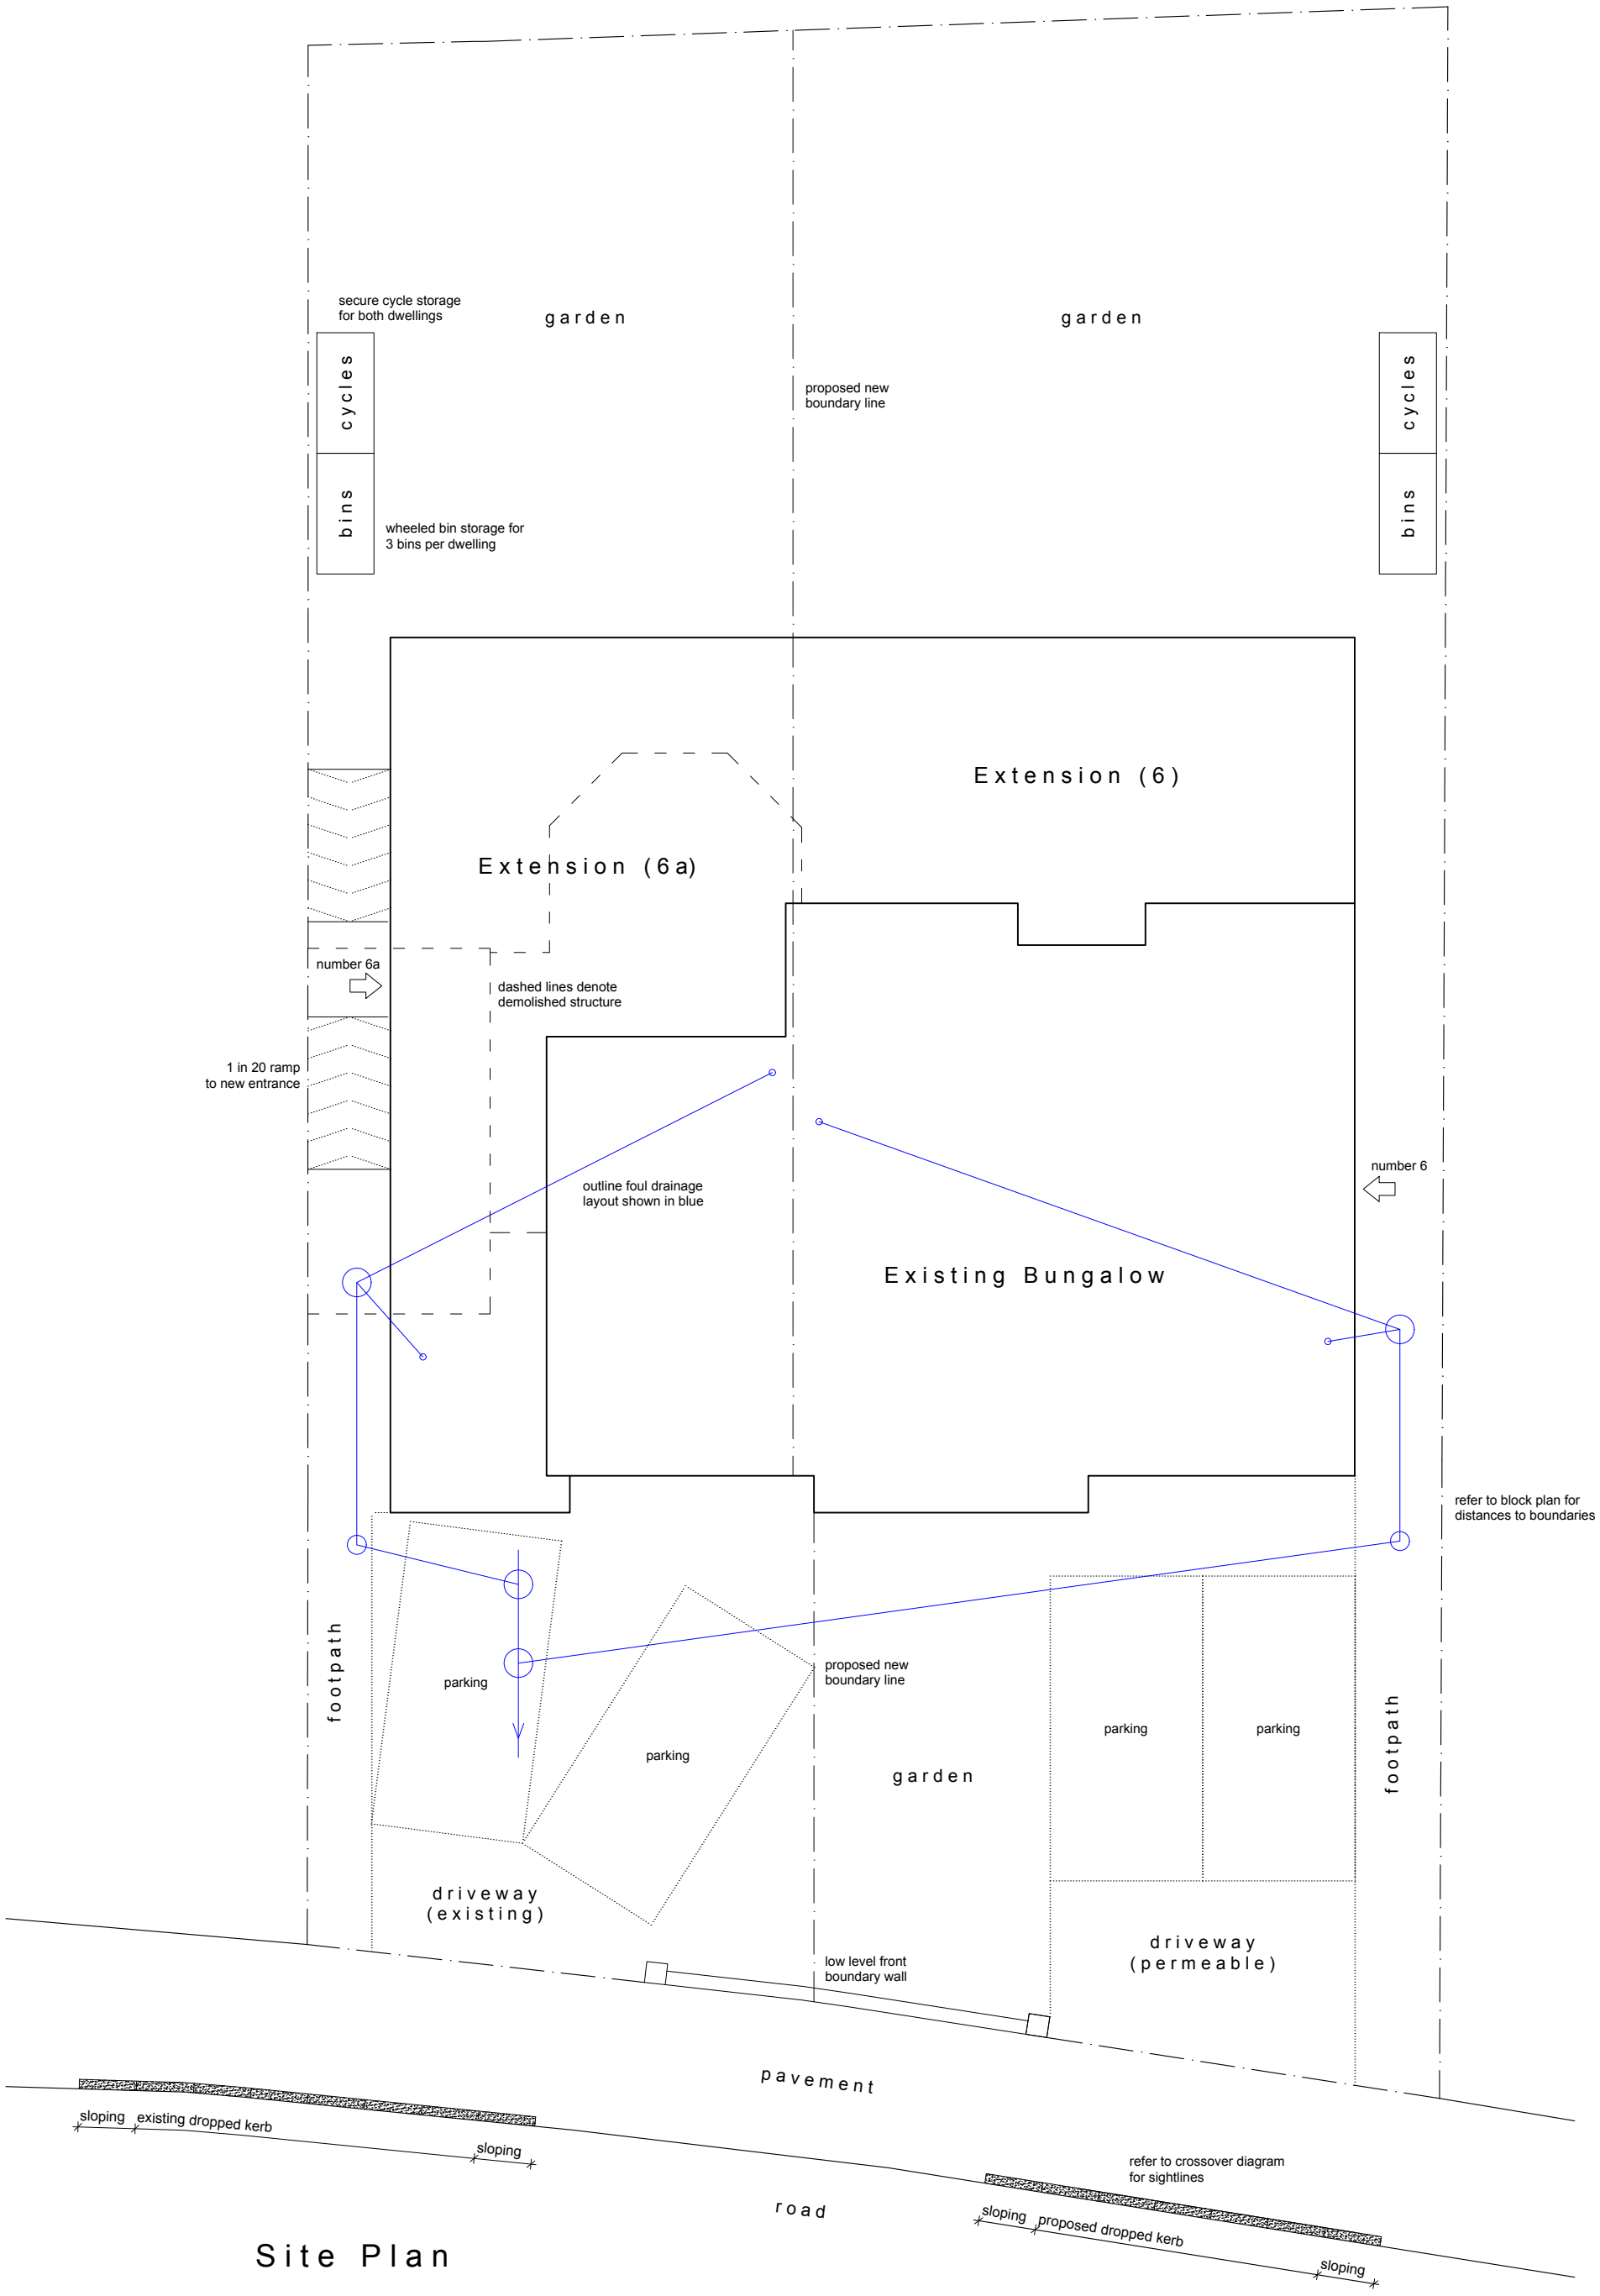



Site Plan

This drawing and its contents are the strict copyright of Architectura Design. No reproduction without permission.
Do not scale. Written dimensions to be used where given.
All dimensions and details to be checked on site.
FOR PLANNING PURPOSES ONLY

0 1 2 3 4 metres

Architectura
Architectural Design & Drawing Service

Proposed Extension and New Dwelling
at 6 Ormesby Crescent, Felpham
for Mr J Bryant & Mr S Bryant

Drawing P03 June 2025 Scale 1:100 @ A3
Planning Drawing - Proposed Site Plan