

CDM 2015 Health & Safety Information:

This information relates only to 'Significant Hazards' identified on this drawing and is to be read in conjunction with the Designer's Risk Assessment Register.

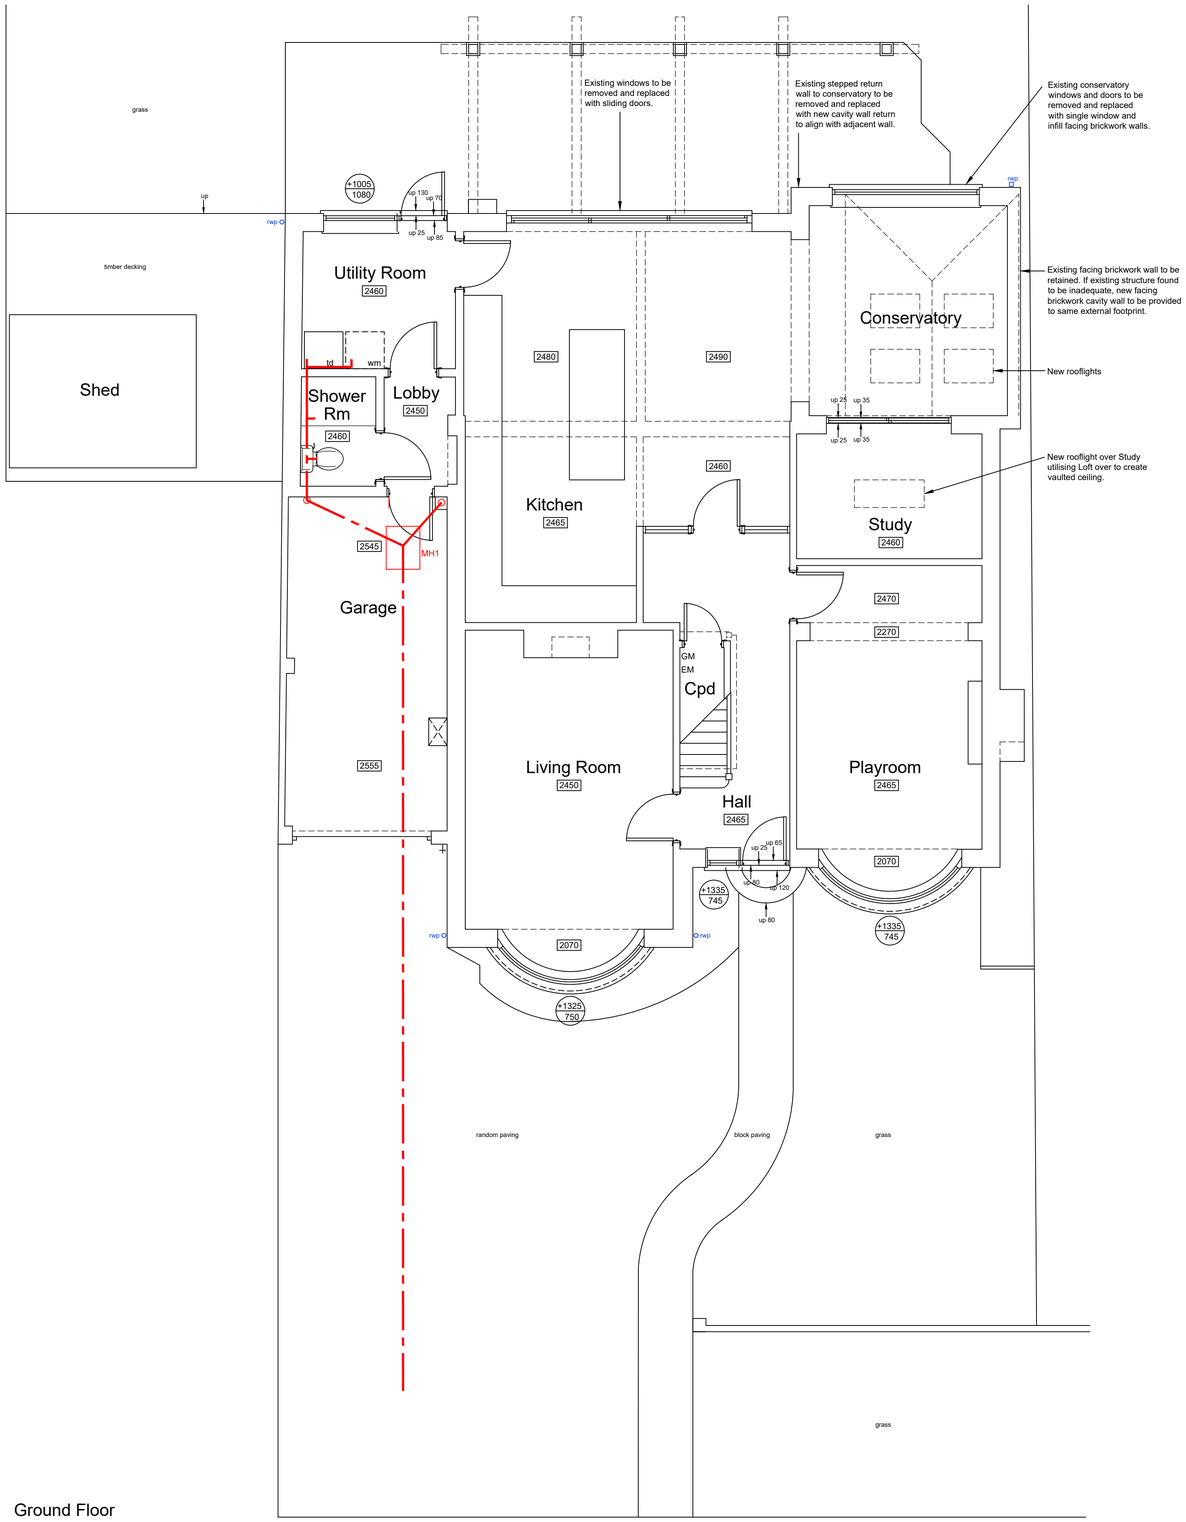

Ground Floor

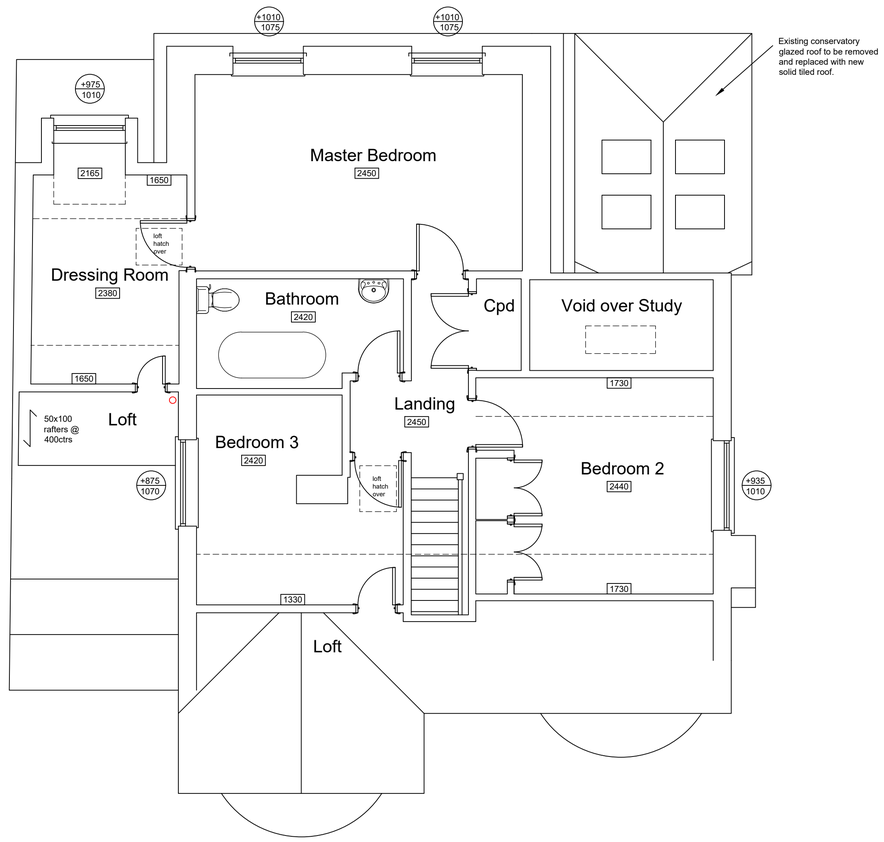

First Floor

Rev	Date	Revision Details	Dr	Ch
B	20.05.22	Notes added; Roof to first floor plan amended	EP	GP
A	13.05.22	Detail around outside of house added	EP	GP

Emma Pinder Architects Ltd

2 Oak Tree Lane, Chichester
West Sussex, PO20 3GU
T 07809 621606
E epinder@epinderarchitects.co.uk

Client's Name	Job Title	Drawing Title	Scale	Drawn	Checked	Date	Status	Job No	Drawing No	Rev
Mr & Mrs Champion	3 Courtlands Way, Bognor Regis	Proposed Floor Plans	1:50@A1	EP	GP	26.04.22	APPROVAL	0059	03	B

© Emma Pinder Architects Limited. No dimensions to be scaled from drawing except for the purposes of Planning Applications. The contractor should check all dimensions on site. It is the contractors responsibility to ensure compliance with Building Regulations.

CAD Plot date: 20/05/2022 - 14:43:56 0059 03 B proposed plans and elevs.dwg

ARUN DISTRICT COUNCIL FP/85/22/HH