



Existing Ground Floor Layout

Scale 1:50

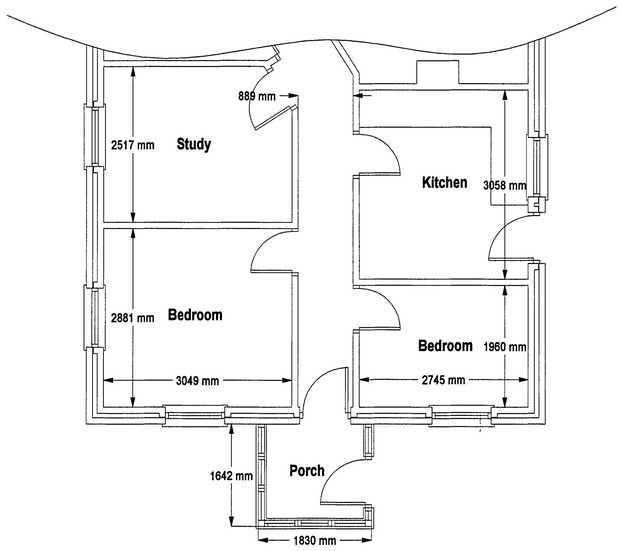


Existing Front Elevation

Scale 1:100

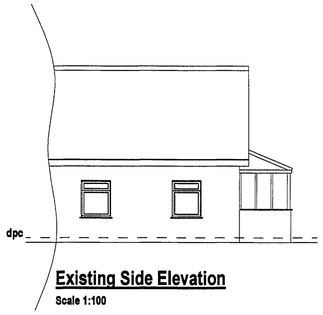


Existing Side Elevation

Scale 1:100

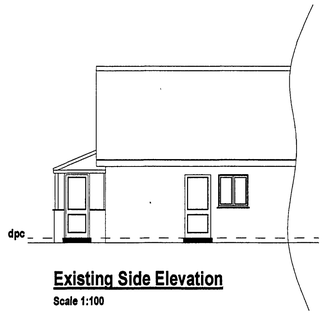

Existing Side Elevation

Scale 1:100

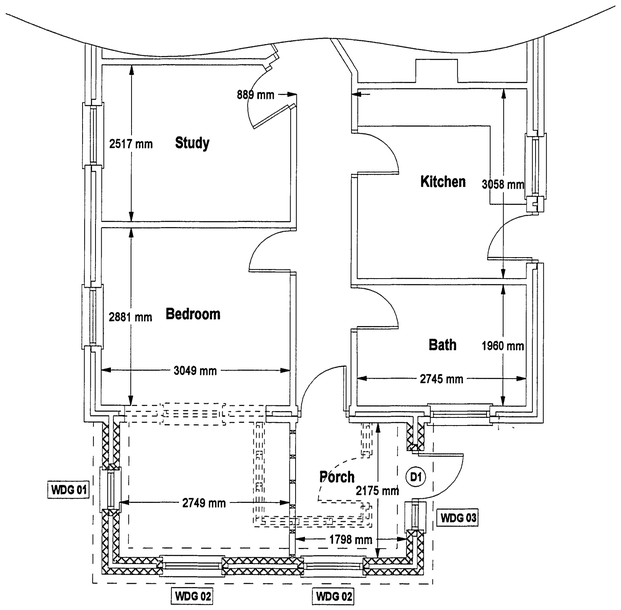


Proposed Ground Floor Layout

Scale 1:50



Proposed Front Elevation

Scale 1:100

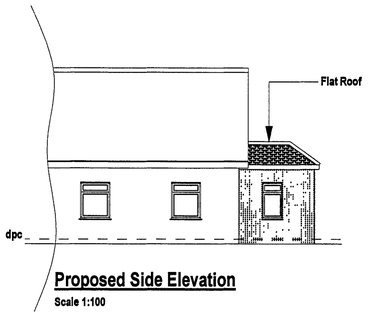

Proposed Side Elevation

Scale 1:100



Proposed Side Elevation

Scale 1:100

Notes:

Window/Door Schedule

(All windows/doors to be white pvcU
Double Glazed and similar to illustrated.

	W	H
WDG 01	630	x 1200
WDG 02	950	x 1200
WDG 03	450	x 1200
D1	826	x 2040

Finishes

New walls:
Blockwork walls rendered and painted to match existing dwelling.

Roof:
Tiles surrounding flat roof.

ARUN DISTRICT COUNCIL
No. FP 90 07
SUBSTITUTION
RECEIVED 10/5/07

DRAWING TITLE:

Existing &Proposed Layout Plans & Elevations

© Copyright 2007

JOB TITLE:

Front Single Storey Extension
9 Rife Way
Felpham
Bognor Regis
West Sussex
PO22 7BN

CLIENT:

Mrs S Barnes
9 Rife Way
Felpham
Bognor Regis
West Sussex
PO22 7BN

Drawn By: Arun Plans - LH

SCALE:	DATE:
1:50, 1:100	May 2007

DRG No.	Rev No.
01a	01