
0 2 4 6 8 10

PHYSICAL SCALE IN METERS @ 1:100

NOTES:
This drawing has been produced solely for PLANNING/DESIGN.
Do not Scale from this Drawing except for planning purposes.
Any drainage shown as indicative only.
Drawing based on survey drawing by Shaw Colgate drg: 05215_TOPO
This drawing is the copyright of MF Designs Ltd.

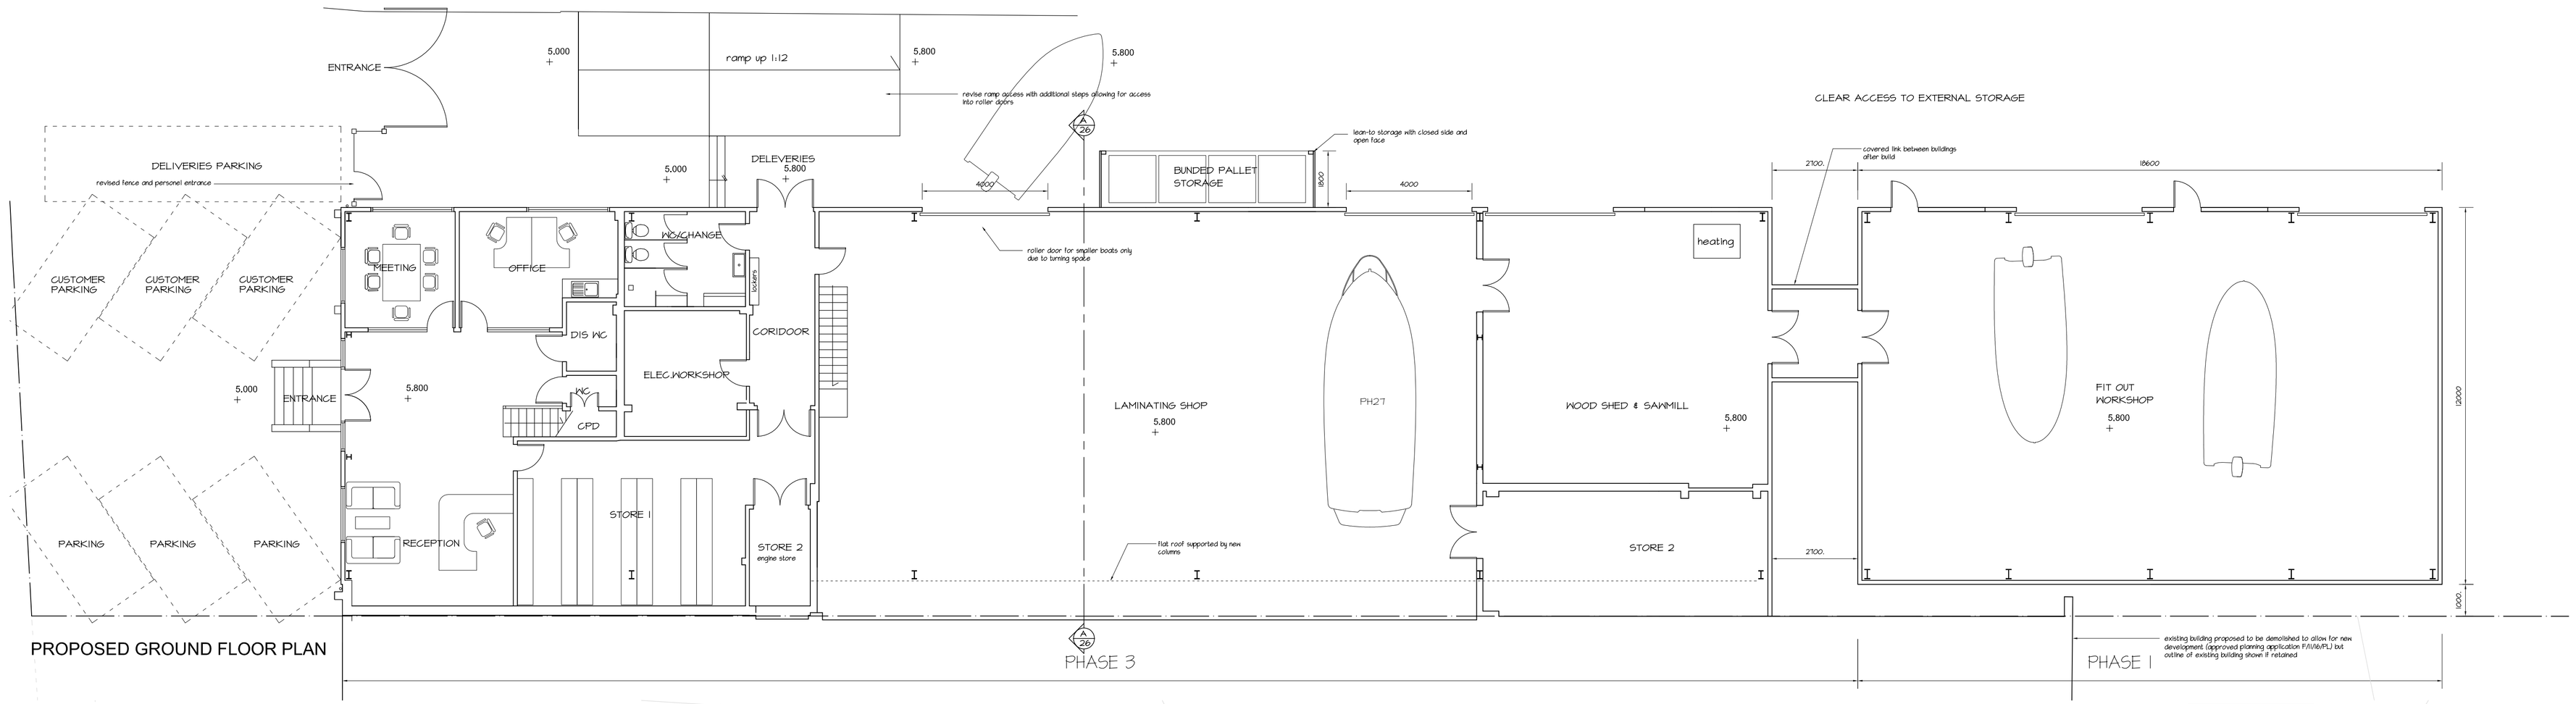

PHASE 3

REVISIONS

ISSUED FOR

PLANNING

mf designs ltd
Chartered Architects
36 Grove Road ◆ Havant ◆ Hampshire ◆ PO9 1AR
Director: Martin Farrer RIBA ◆ Co Registration No.4507379
tf 02392 470967
e admin@mfdesigns.org.uk

PROJECT

REDEVELOPMENT
ORKNEY BOATS SITE
FORD LANE BUSINESS PARK

DRAWING TITLE

PROPOSED FLOOR PLANS
PHASE 3 - Completed proposal

DRAWING SCALE:	SHEET SIZE	DATE	JOB NO:
1:100	A1	10/04/2019	3186

DRAWING NUMBER

3186_P_25

ARUN DISTRICT COUNCIL FEB19/PL