
| | | | |
|---|---|---|---|
| | FABRICATION TOLERANCE + OR − 2MM | ALL WELDS 6cfw UNO | HOLE PITCHES + OR − 1mm | DO NOT SCALE − IF IN DOUBT ASK |

Materials
Steelwork:− Hot Dipped Galvanised Framework


Roof:− Natural Grey Fibre Cement with

Gable Ends:− Natural Grey Fibre Cement Barge Boards

Gutters:− Black UPVC

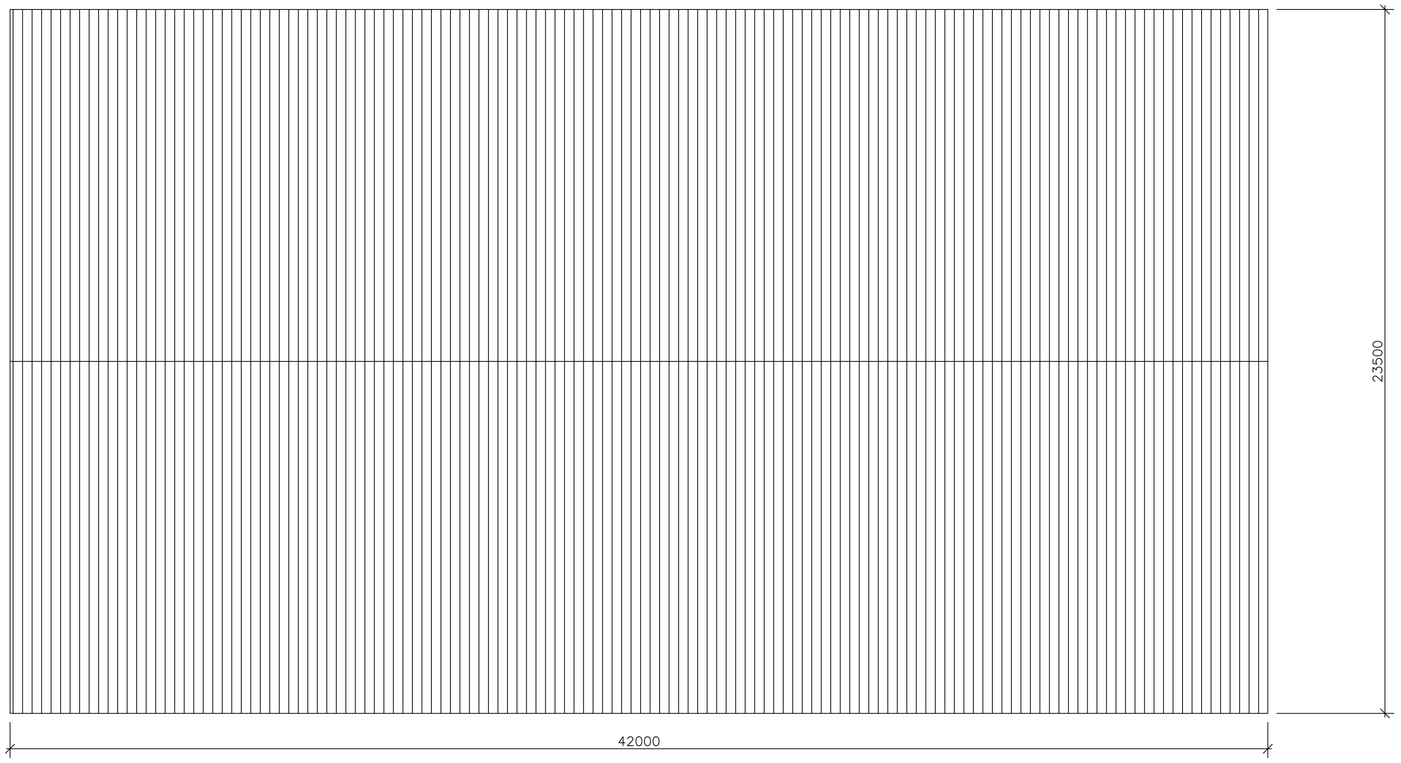


ROOF PLAN

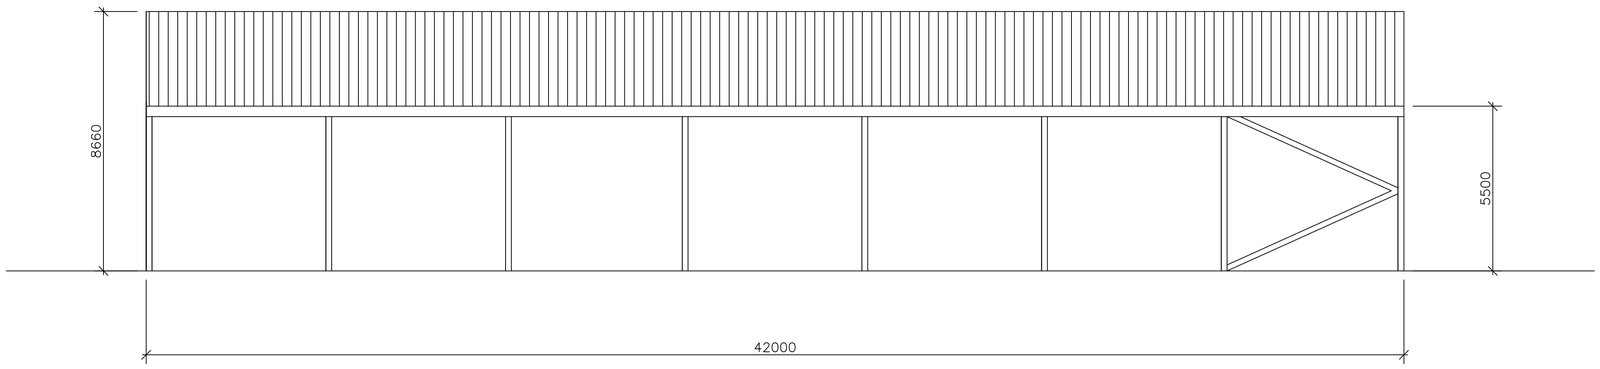


TYPICAL SIDE ELEVATION

| REV | BY | DATE | AMENDMENT | CHKD | DATE | REV | BY | DATE | AMENDMENT | CHKD | DATE | REV | BY | DATE | AMENDMENT | CHKD | DATE |
|---|---|---|---|---|---|---|---|---|---|---|---|---|---|---|---|---|---|
| | | | | | | | | | | | | | | | | | |
| | | | | | | | | | | | | | | | | | |
Robinson Structures
Robinson Structures Limited
Haslams Lane, Derby, DE21 4TS, England. Tel (01332) 574711
E.Mail :− sales@robinsons.com

ISSUE STATUS **FOR APPROVAL**

DRAWING CONTENTS

PAINT SPECIFICATION

CONTRACT TITLE

| | INITIALS | DATE | SCALE |
|---|---|---|---|
| DRAWN BY | | | DRAWING No |
| CHKD.BY | | | |

REV. SHEET A1

ARUN DISTRICT COUNCIL F/20/18/AG