Site Ownership boundary (blue line) 51,160 M² (5.16 Hectares)

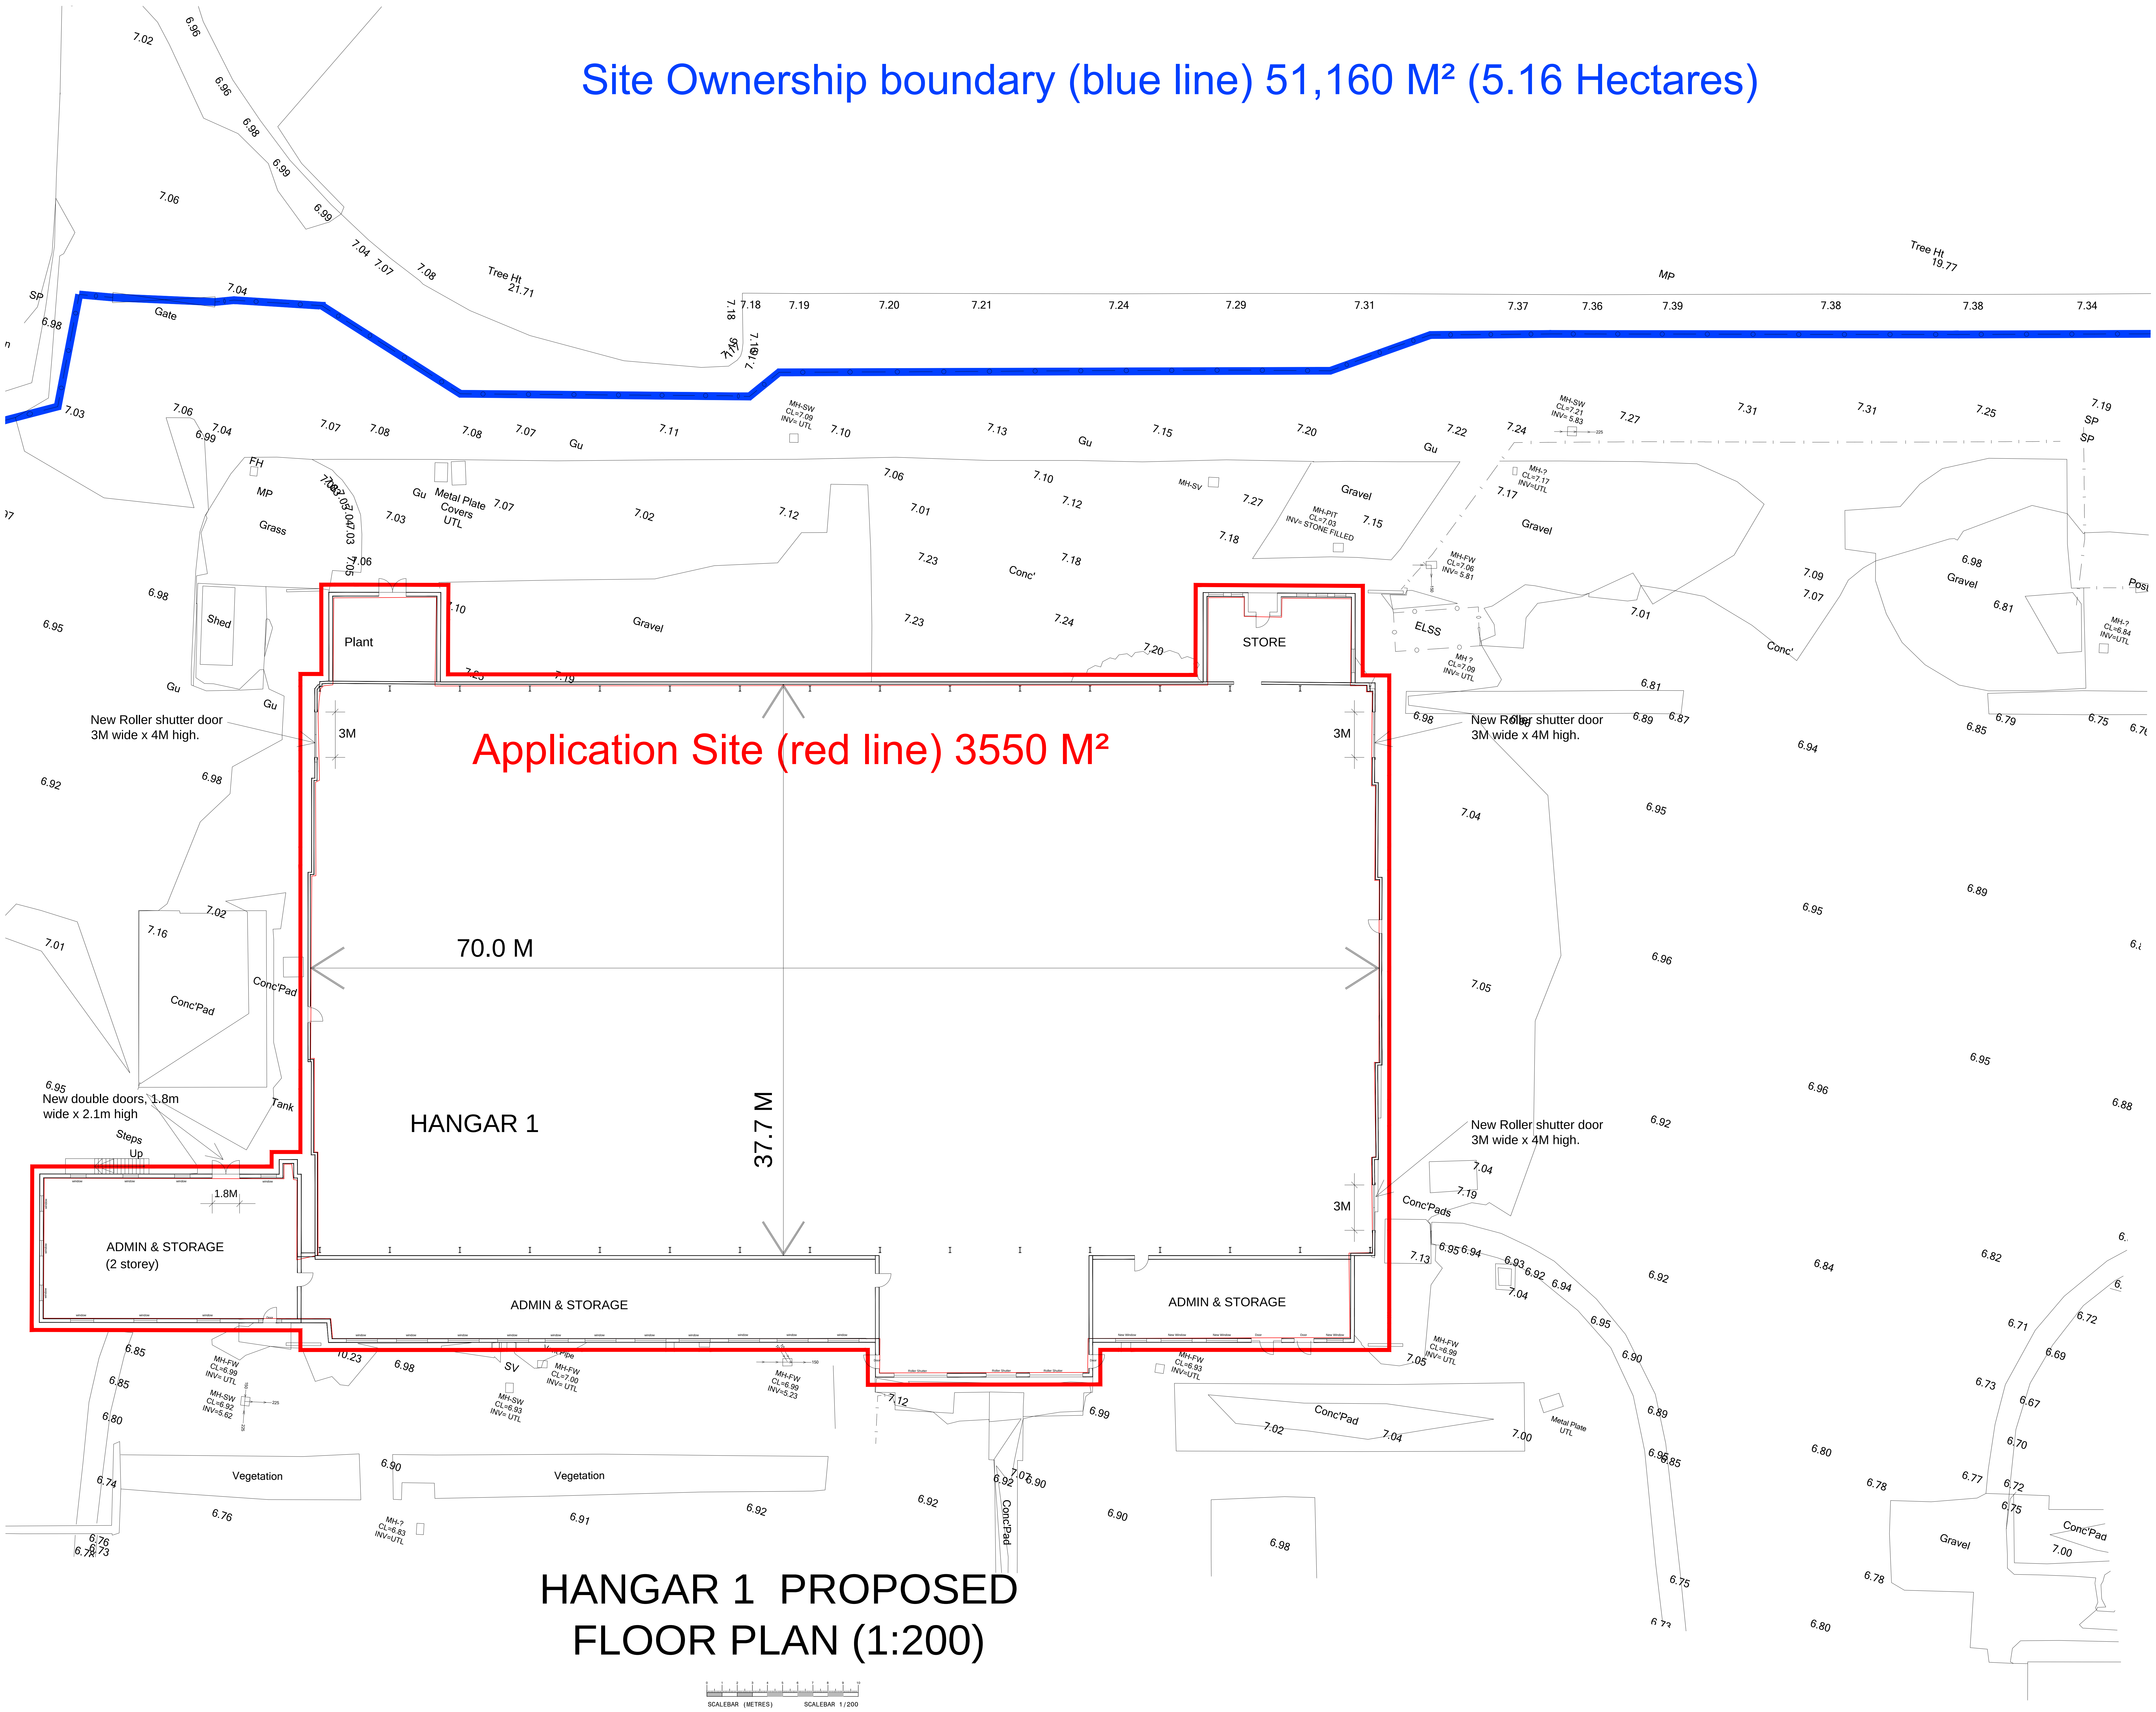

HANGAR 1 PROPOSED
FLOOR PLAN (1:200)

[redacted]

Original size 100mm @ A0 Copyright A4 Design

Rev	Date	Drwn	Chkd	Desc
01	10-02-2023	TB	SH	First Issue-

NOTE :- ALL SETTING OUT INFORMATION IS TO BE CHECKED ON SITE. THIS DRAWING IS NOT FOR CONSTRUCTION.

A4 DESIGN .CO.UK

Architectural design
Planning
Building Control

contact - office@a4design.co.uk
www.a4design.co.uk

PROJECT TITLE
Hangar 1, Ford Airfield.
Industrial Estate, Arundal, BN18 0XL

DRAWING TITLE
Proposed Floor Plan
.

DATE	SCALE	DRAWN BY
02.2023	varies@A1	TB

PROJECT NUMBER	DRAWING NUMBER
20342	20342-02-PR-000

REVISION	STATUS
01	Planning

ARUN DISTRICT COUNCIL F/6/23/PL