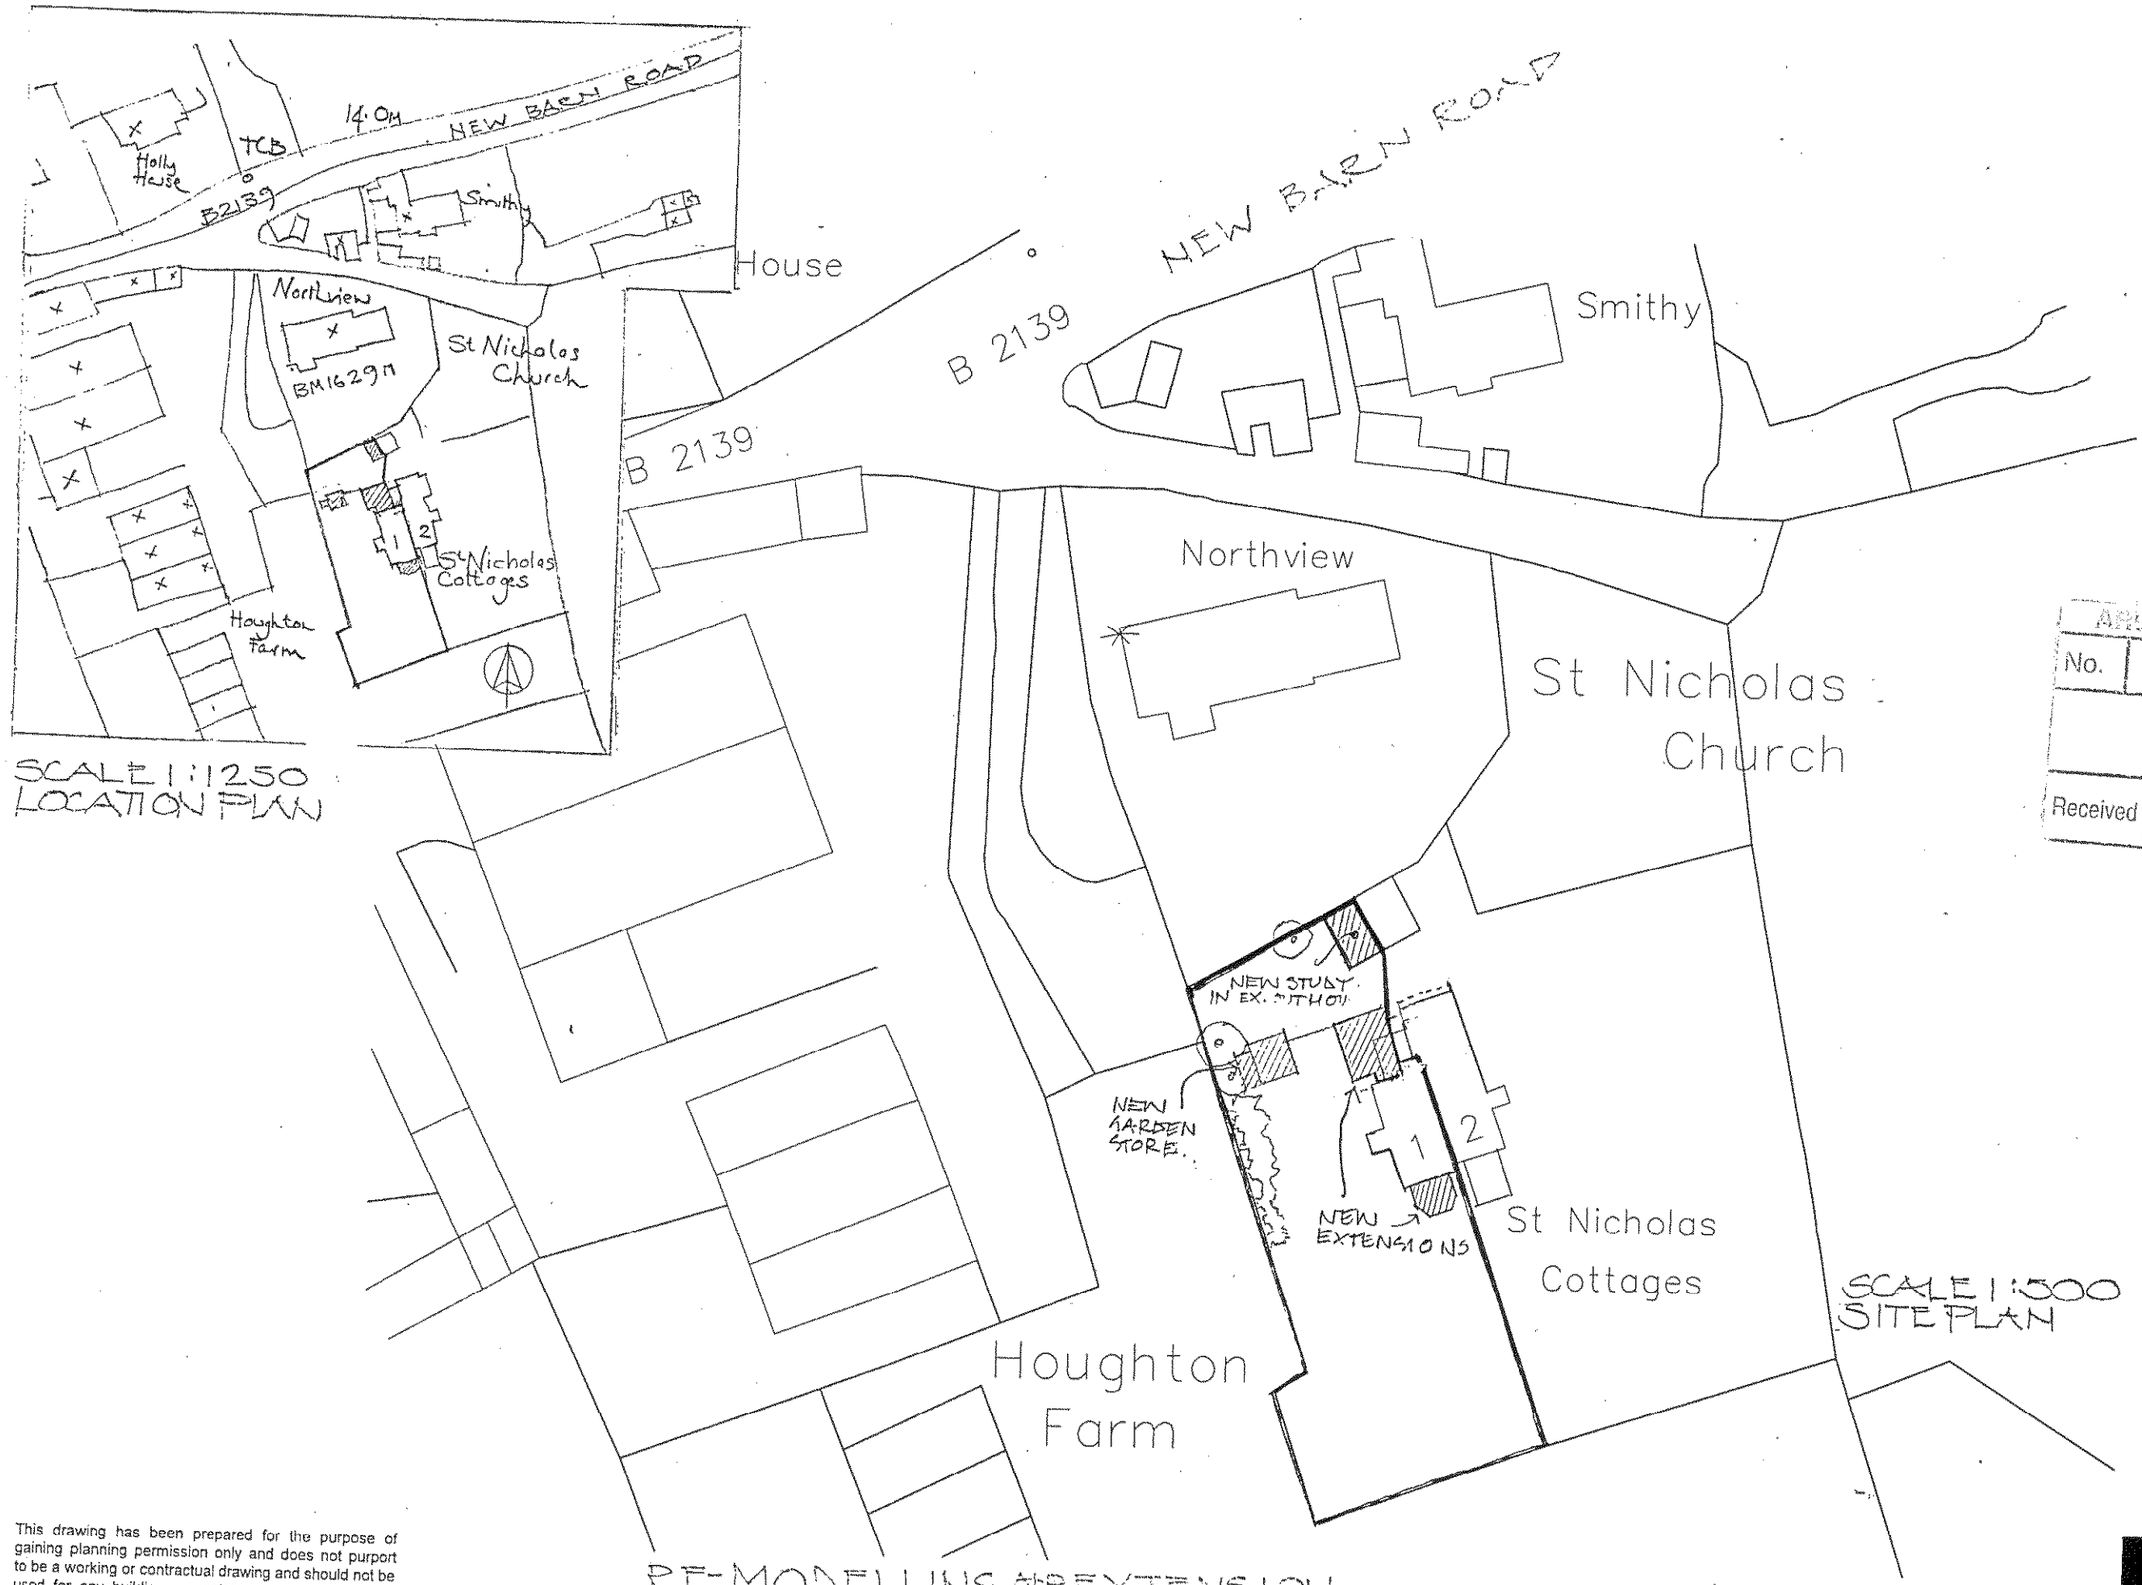


SCALE 1:1250
LOCATION PLAN

SCALE 1:500
SITE PLAN

ARUN DISTRICT COUNCIL
No. H 14 09 C
Received

RE-MODELLING AND EXTENSION
AT 1 ST NICHOLAS COTTAGES, HOUGHTON, W. SUSSEX
FOR DR & MRS C SHAW 8TH OCTOBER 2008
JOB N° 616 DRWG N° 01 REV. A. STORE EXTENSIONS REDUCED 24.03.09
REV. B. NORTH POINT ADDED; ROAD NAME ADDED; LOCATION PLAN EDGED IN RED
REV. C EXTENSION REDUCED TO SINGLE STOREY

This drawing has been prepared for the purpose of gaining planning permission only and does not purport to be a working or contractual drawing and should not be used for any building or contractual purposes without prior written approval from Neil Holland Architects Ltd.
This drawing has been prepared based on survey drawings and information prepared by others.
All dimensions and levels on all drawings must be checked and verified on site before commencement of works.

ARUN DISTRICT COUNCIL H/14/09L

NEIL HOLLAND
ARCHITECTS
7 Maltravers Street · Arundel
West Sussex · BN18 9AP
Tel 01903 882923 · Fax 01903 884202
Email office@neilhollandarchitects.co.uk
www.neilhollandarchitects.co.uk
Registered in England & Wales Number 03232174