

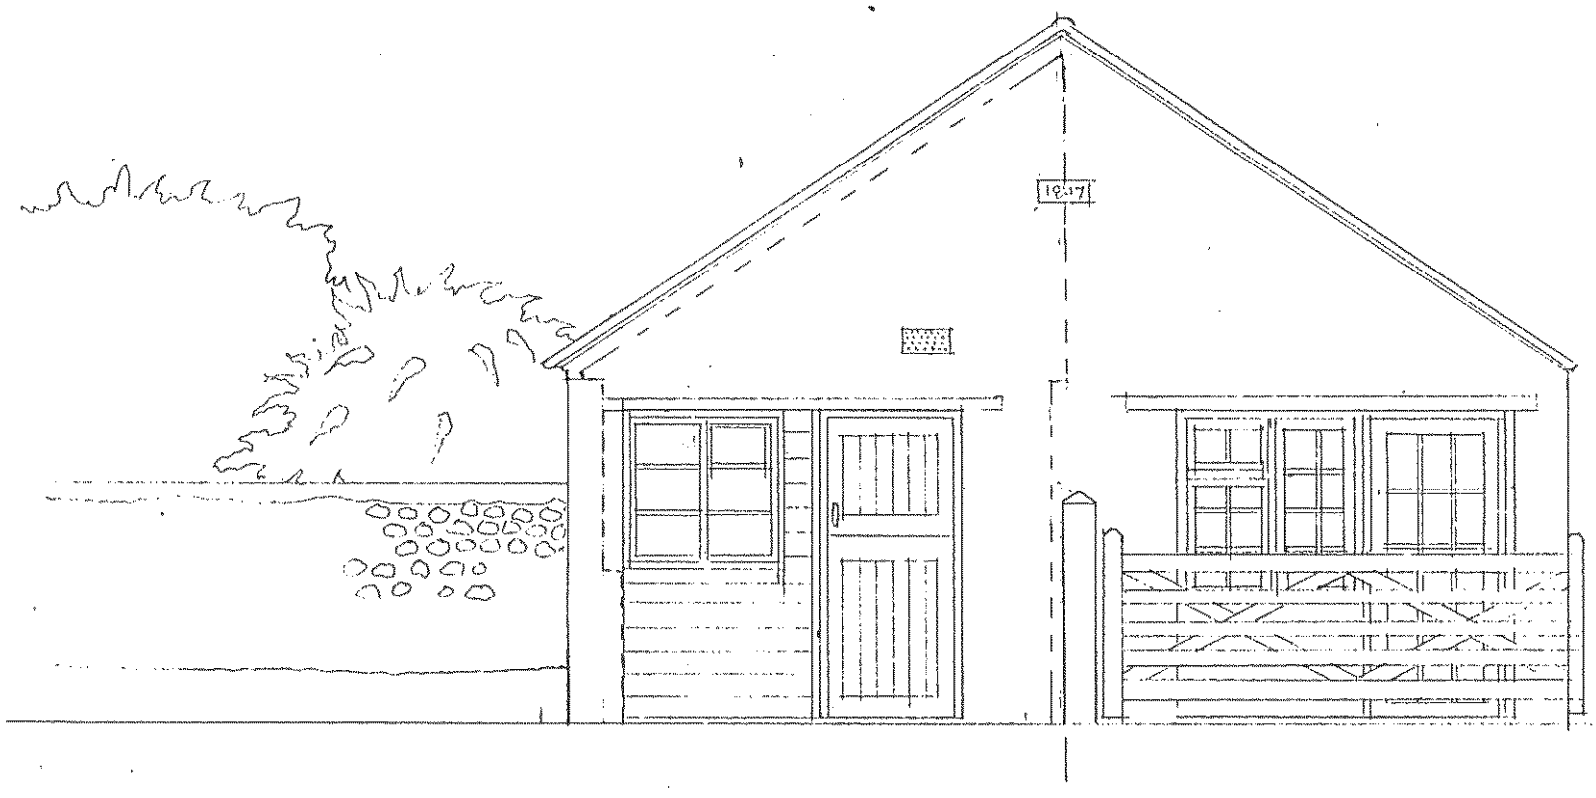



SOUTH ELEVATION
SCALE 1:50.

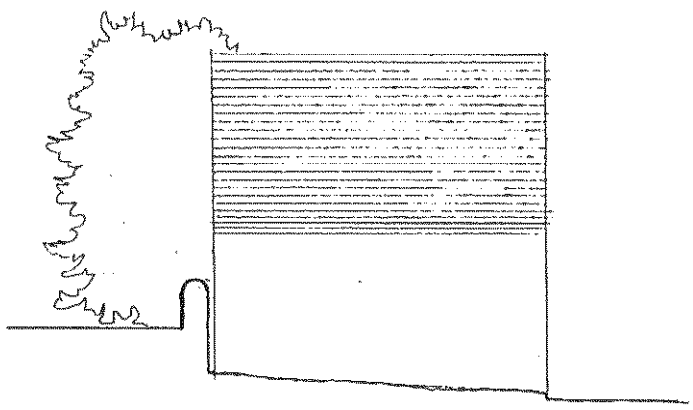


WEST ELEVATION
SCALE 1:100.

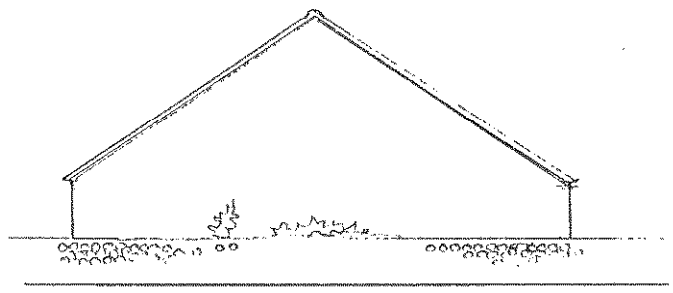

NORTH ELEVATION
SCALE 1:100.
(FROM CHURCHYARD)

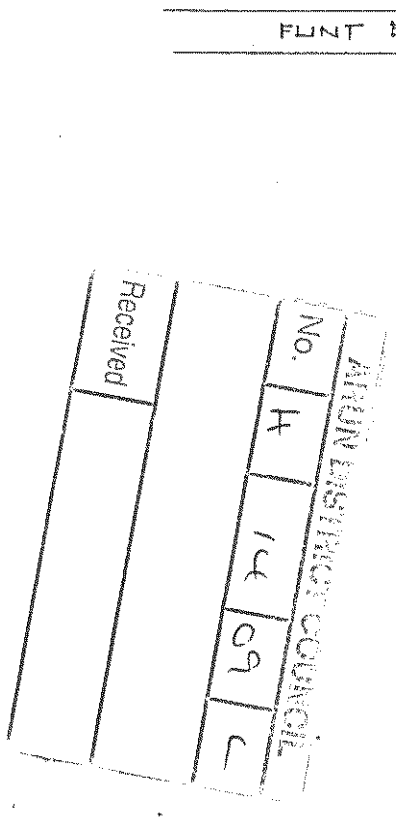

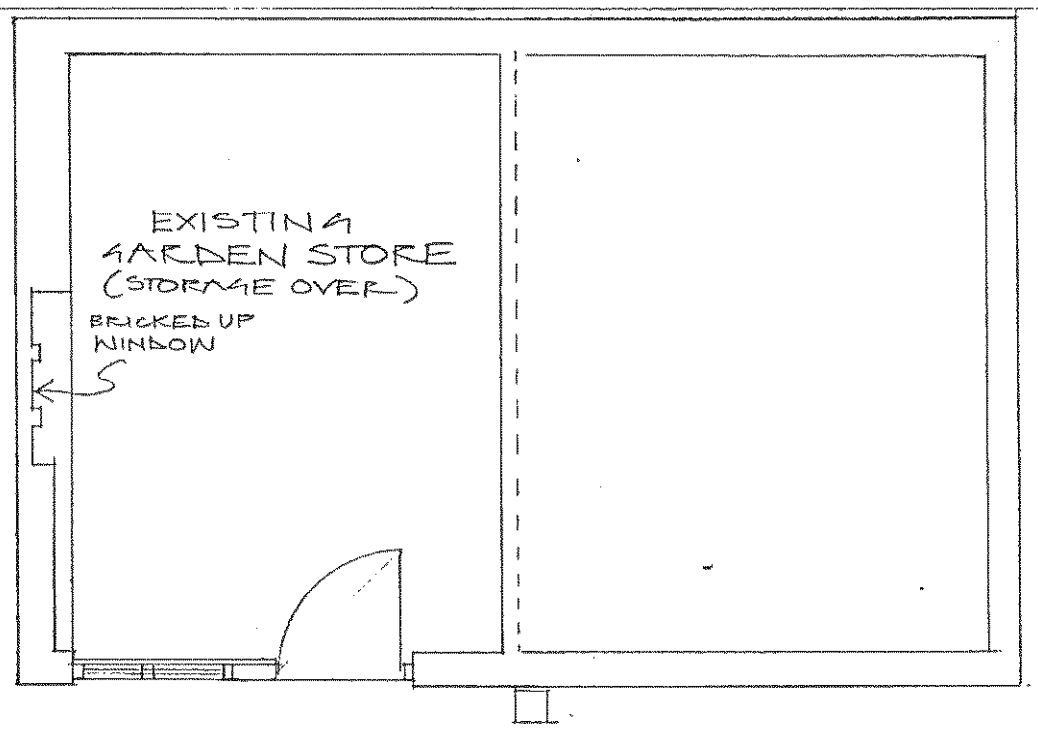

FLOOR PLAN SCALE 1:50.

This drawing has been prepared for the purpose of gaining planning permission only and does not purport to be a working or contractual drawing and should not be used for any building or contractual purposes without prior written approval from Neil Holland Architects Ltd.
This drawing has been prepared based on survey drawings and information prepared by others.
All dimensions and levels on all drawings must be checked and verified on site before commencement of works.

SURVEY DRAWING OF THE OUT HOUSE
AT · 1 ST. NICHOLAS COTTAGE · HOUGHTON
JOB NO. 616 DRWG. NO. 04 DATE · 23·10·08

NEIL HOLLAND
ARCHITECTS
7 Maltravers Street · Arundel
West Sussex · BN18 9AP
Tel 01903 882923 · Fax 01903 884202
Email office@neilhollandarchitects.co.uk
www.neilhollandarchitects.co.uk
Registered in England & Wales Number 03232174