

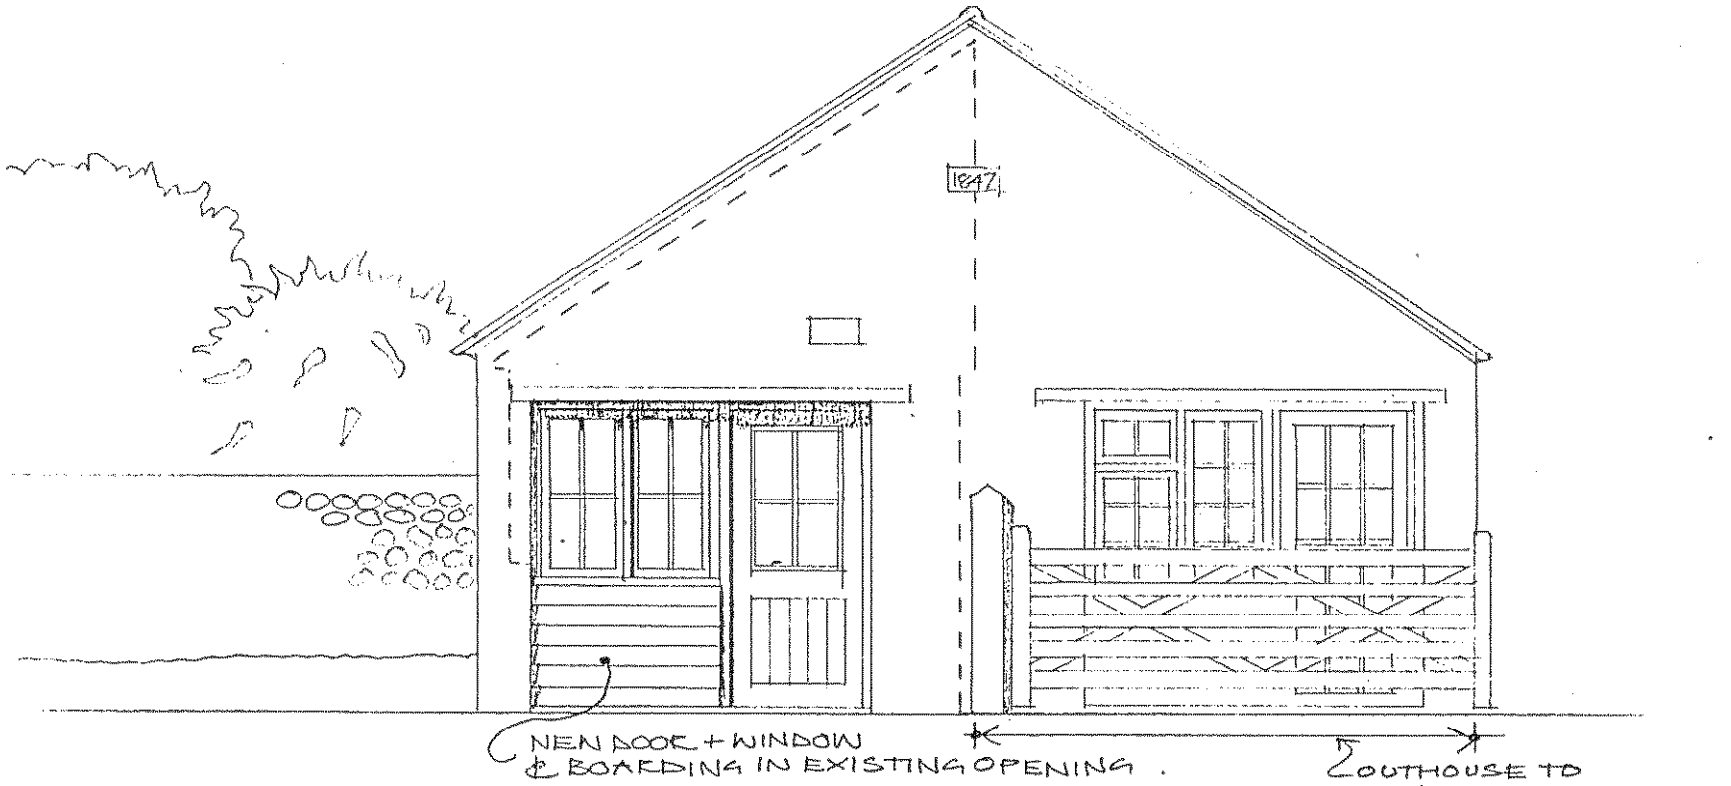


SOUTH ELEVATION
SCALE 1:50.

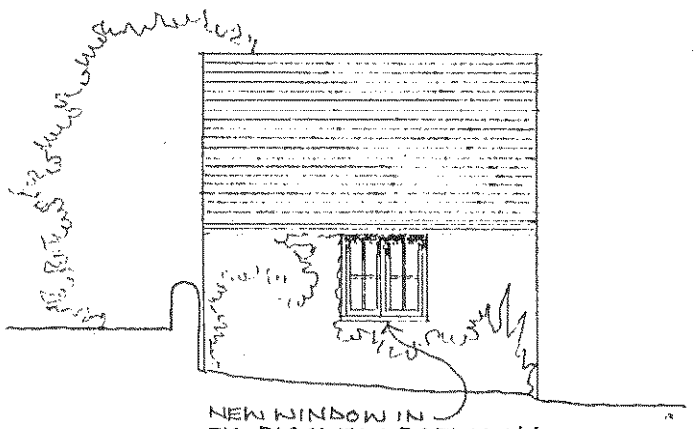



WEST ELEVATION
SCALE 1:100.

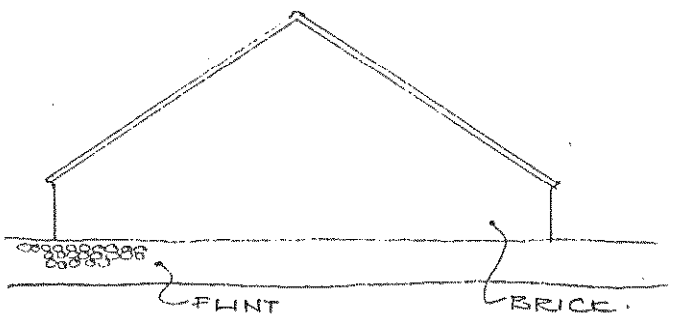

NORTH ELEVATION
SCALE 1:100.
(FROM CHURCHYARD).

FLINT BOUNDARY WALL.

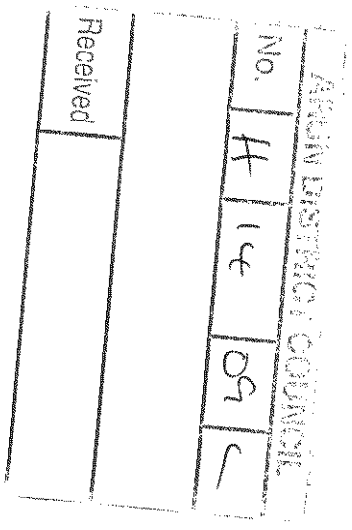

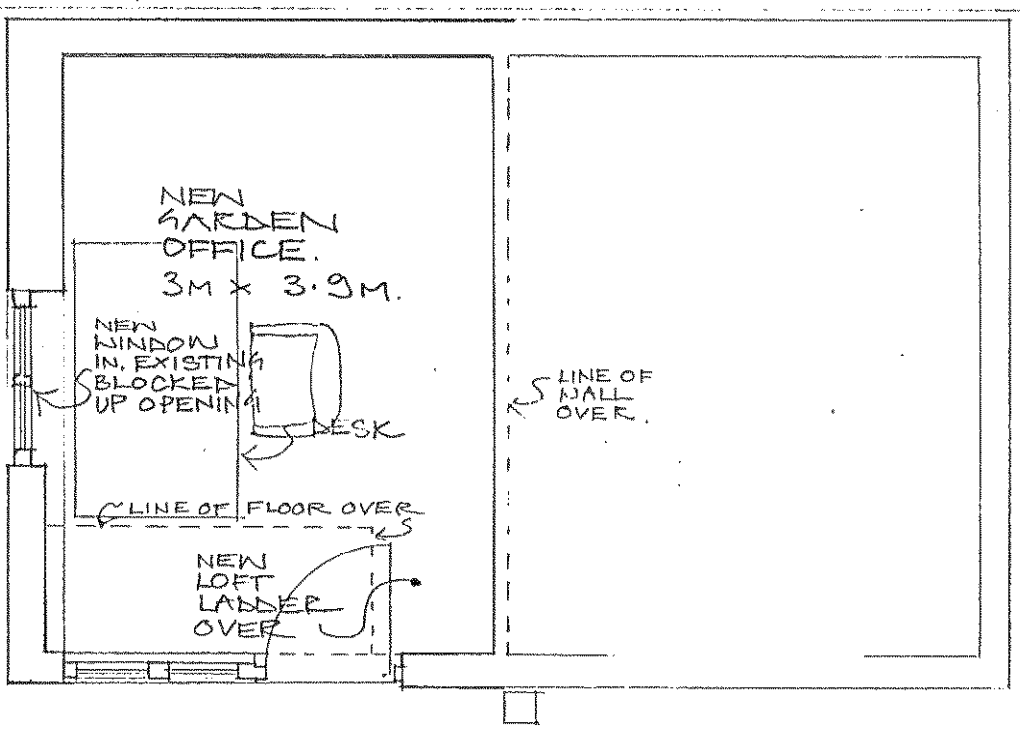

FLOOR PLAN SCALE 1:50

PROPOSED STUDY IN THE OUT HOUSE AT 1 ST. NICHOLAS COTTAGE, HOUGHTON

JOB No. 616 DRWG. No. 05 DATE. 23.10.08.

This drawing has been prepared for the purpose of obtaining planning permission only and does not purport to be a working or contractual drawing and should not be used for any building or contractual purposes without prior written approval from Neil Holland Architects Ltd.
This drawing has been prepared based on survey drawings and information prepared by others.
All dimensions and levels on all drawings must be checked and verified on site before commencement of works.

NEIL HOLLAND ARCHITECTS
7 Maltravers Street · Arundel
West Sussex · BN18 9AP
Tel 01903 882923 · Fax 01903 8842(
Email office@neilhollandarchitects.co
www.neilhollandarchitects.co.uk
Registered in England & Wales Number 03232

ARUN DISTRICT COUNCIL H/14/09/L