


WEST ELEVATION SCALE 1:100

SOUTH ELEVATION SCALE 1:100

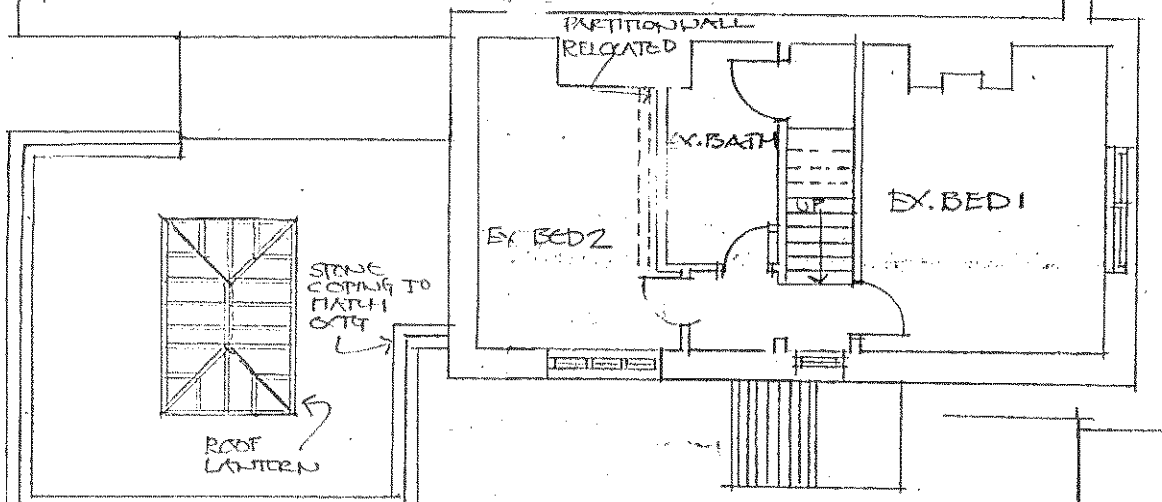

FIRST FLOOR PLAN SCALE 1:100

RE-MODELLING AND EXTENSIONS AT 1 St. NICHOLAS COTTAGES HOUGHTON · W. SUSSEX


FOR · DR & MRS C · SHAW.

© 14th OCTOBER 2008

JOB NO · 616. DRWG. NO. 02.

REV. A.	MINOR AMMENDMENTS 23.10.08.
REV. B.	ALTERATIONS TO EXTENSION 5.03.09
REV. C	ALTERATIONS TO LINK EXTENSION 20.03.09
REV. D	ADJOINING W.C REBUILT 6.03.09
REV. E	DUCT TO SVP AND DOWNPIPE INDICATED
REV. F	EXTENSION REDUCED TO SINGLE STOREY

OUTLINE OF GARDEN ROOM TO N° 2 REV. G INC LAYOUT AMENDED

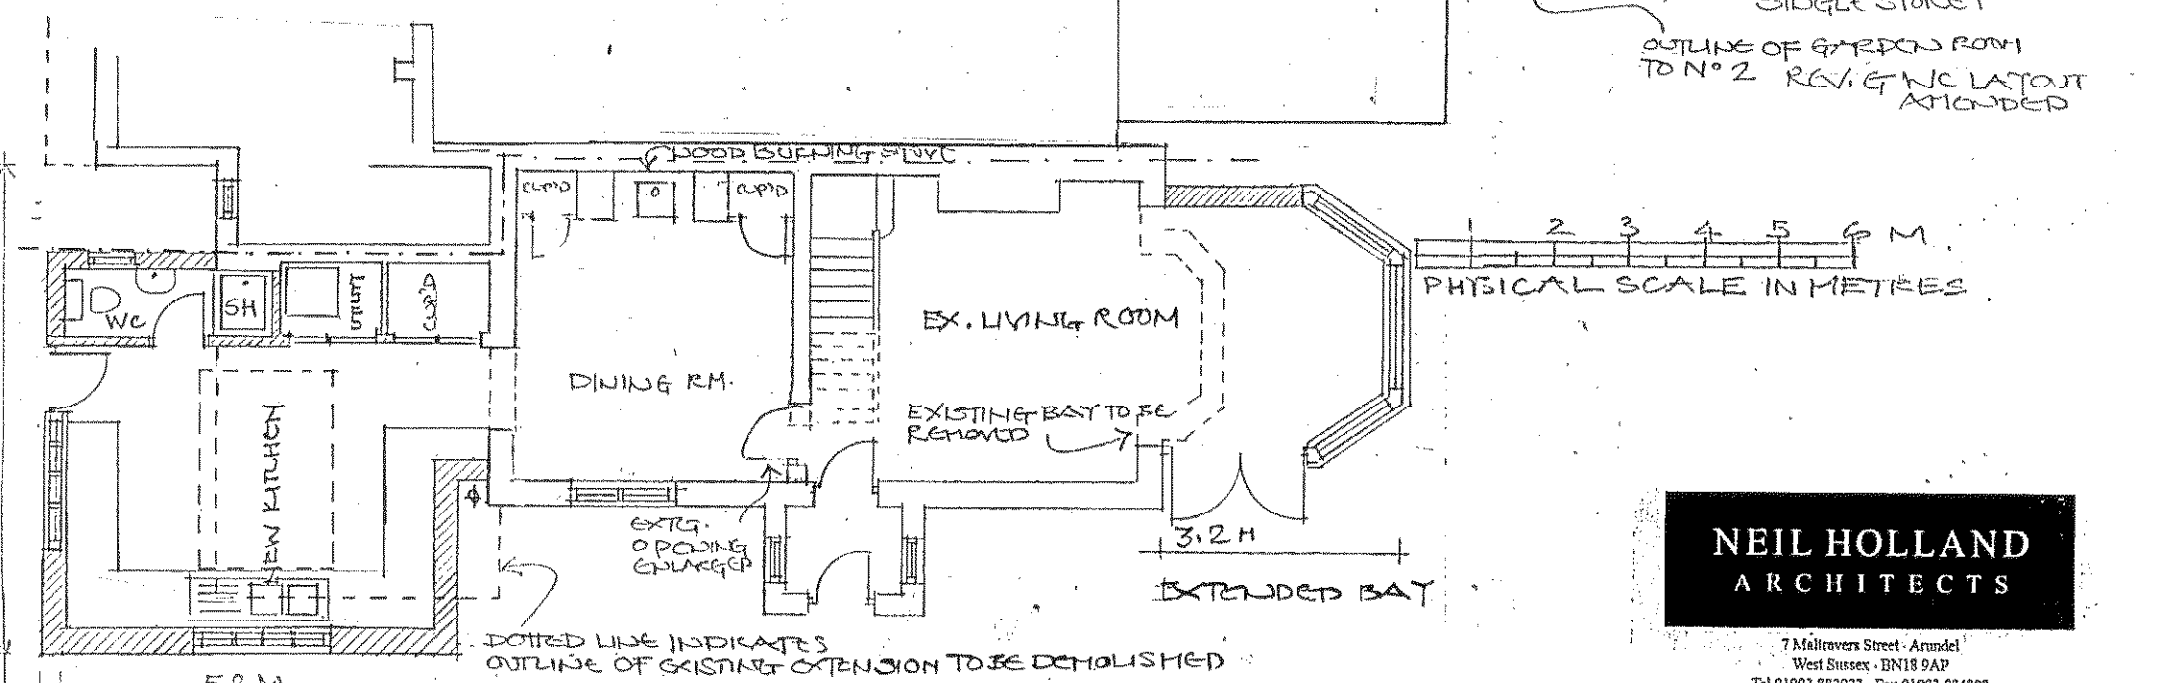

GROUND FLOOR PLAN SCALE 1:100

NEIL HOLLAND
ARCHITECTS
7 Maltravers Street · Arundel
West Sussex · BN18 9AP
Tel 01903 882923 · Fax 01903 884202
Email office@neilhollandarchitects.co.uk
www.neilhollandarchitects.co.uk

This drawing has been prepared based on survey drawings and information prepared by others. All dimensions and levels must be checked and verified on site before commencement of works.

s drawing has been prepared for the purpose of ning planning permission only and does not purport e a working or contractual drawing and should not be d for any building or contractual purposes without r written approval from Neil Holland Architects Ltd.
s drawing has been prepared based on survey wings and information prepared by others.
dimensions and levels on all drawings must be cked and verified on site before commencement of ks.