



WEST ELEVATION SCALE 1:100

SOUTH ELEVATION
SCALE 1:100

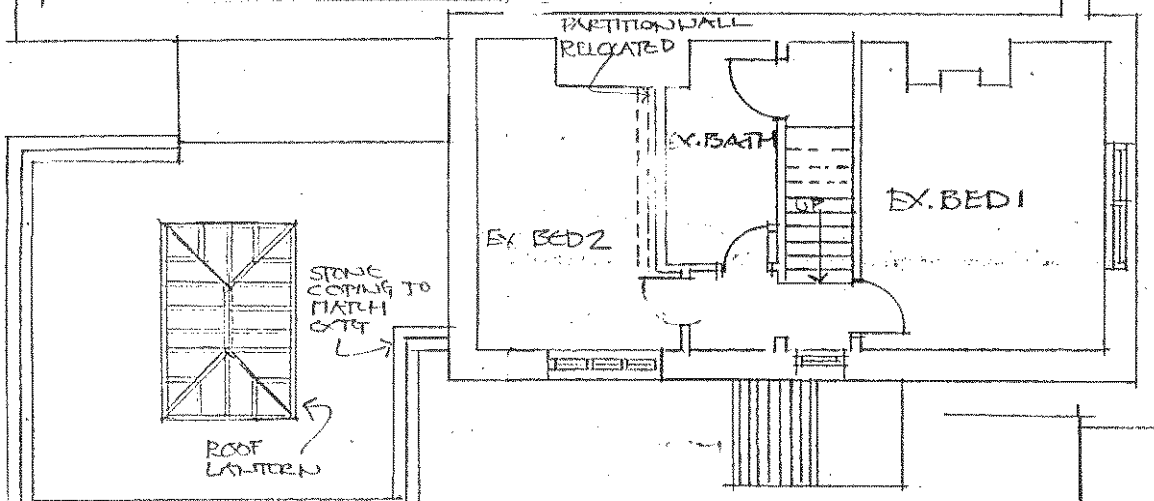

FIRST FLOOR PLAN SCALE 1:100

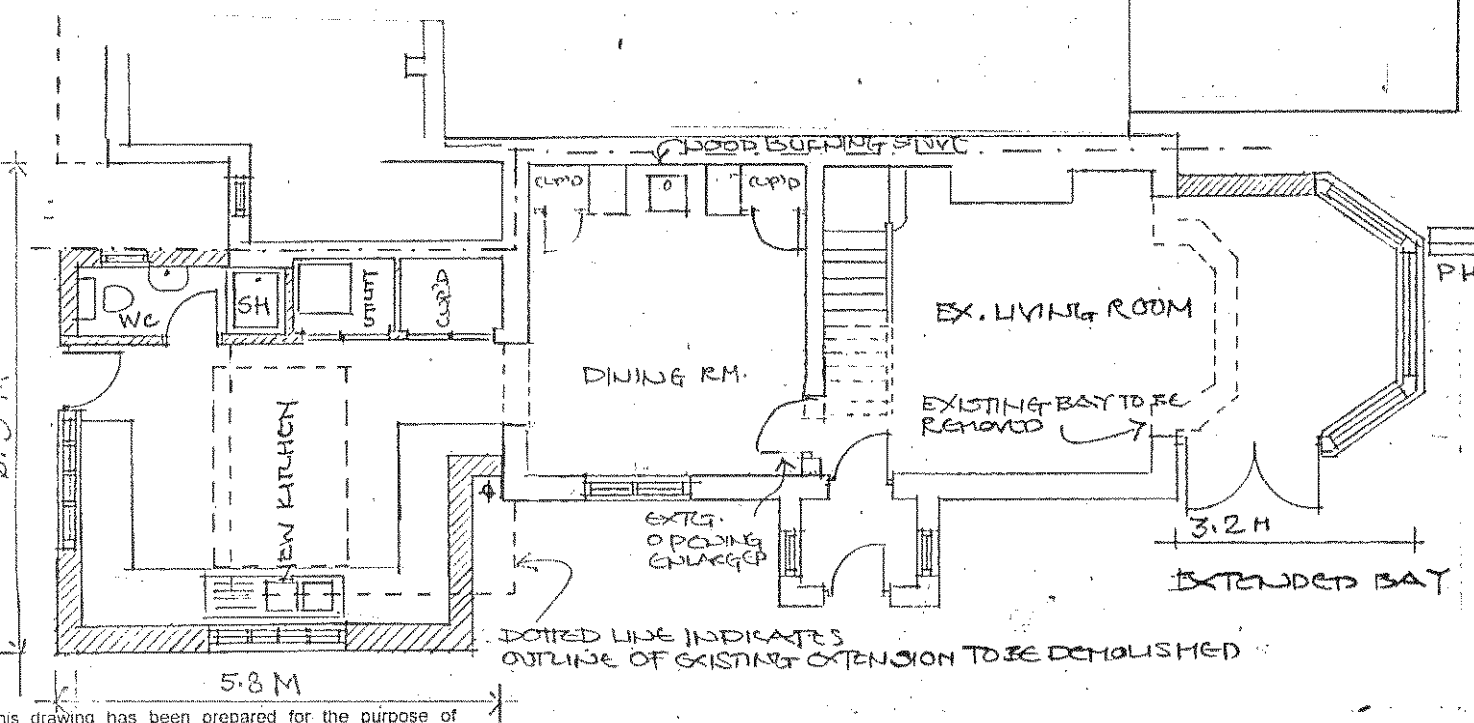

1 2 3 4 5 6 M
PHYSICAL SCALE IN METRES

GROUND FLOOR PLAN SCALE 1:100

R.E. MODELLING AND EXTENSION AT 1 St. NICHOLAS COTTAGE HOUGHTON · W. SUSSEX

FOR · DR & MRS C · SHAW.

© 14th OCTOBER 2008

JOB NO · 616 · DRWG. NO · 02.

REV. A. MINOR AMMENDMENTS 23.10.08.

REV. B. ALTERATIONS TO EXTENSION 3.03.09

REV. C ALTERATIONS TO LINK EXTENSION 20.03

REV. D ADJOINING W.C REBUILT

REV. E DUCT TO SVP AND DOWN INDICATED

REV. F EXTENSION REDUCED TO SINGLE STOREY

NEIL HOLLAND
ARCHITECTS
7 Maltravers Street · Arundel
West Sussex · BN18 9AP
Tel 01903 882923 · Fax 01903 884202
Email office@neilhollandarchitects.co.uk
www.neilhollandarchitects.co.uk

This drawing has been prepared for the purpose of obtaining planning permission only and does not purport to be a working or contractual drawing and should not be used for any building or contractual purposes without prior written approval from Neil Holland Architects Ltd.
This drawing has been prepared based on survey drawings and information prepared by others.
All dimensions and levels on all drawings must be checked and verified on site before commencement of works.

This drawing has been prepared based on survey drawings and information prepared by others. All dimensions and levels must be checked and verified site before commencement of works.