



NORTH ELEVATION
SCALE 1:100

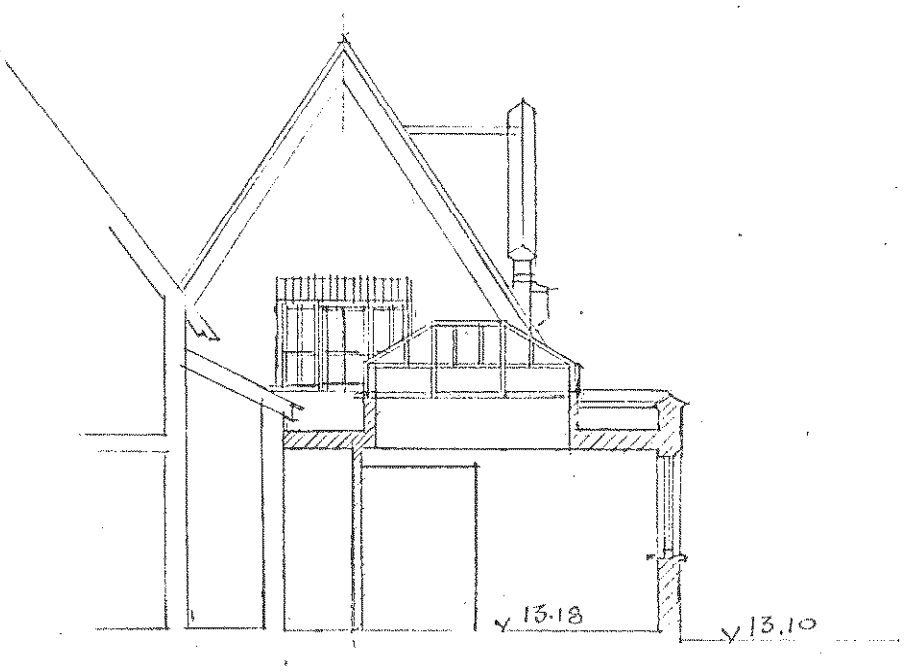


SECTION A-A
SCALE 1:100

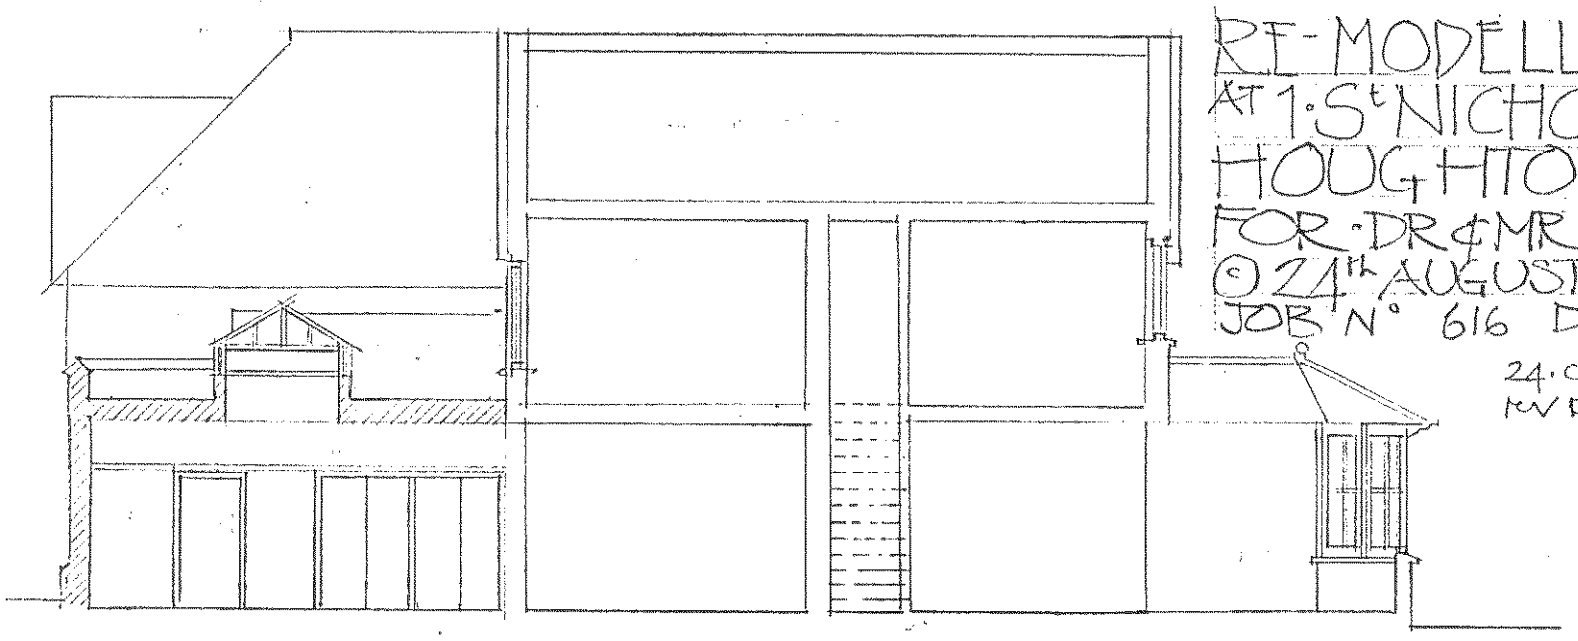

SECTION B-B

RE-MODELLING & EXTENSIONS
AT 1 ST NICHOLAS COTTAGES
HOUGHTON W. SUSSEX
FOR DR & MRS C. SHAW
© 21st AUGUST 2009
JOB N° 616 DRWG N° 03 REVD

24.08.09 REDRAWN
REVD - WC LAYOUT AMENDED

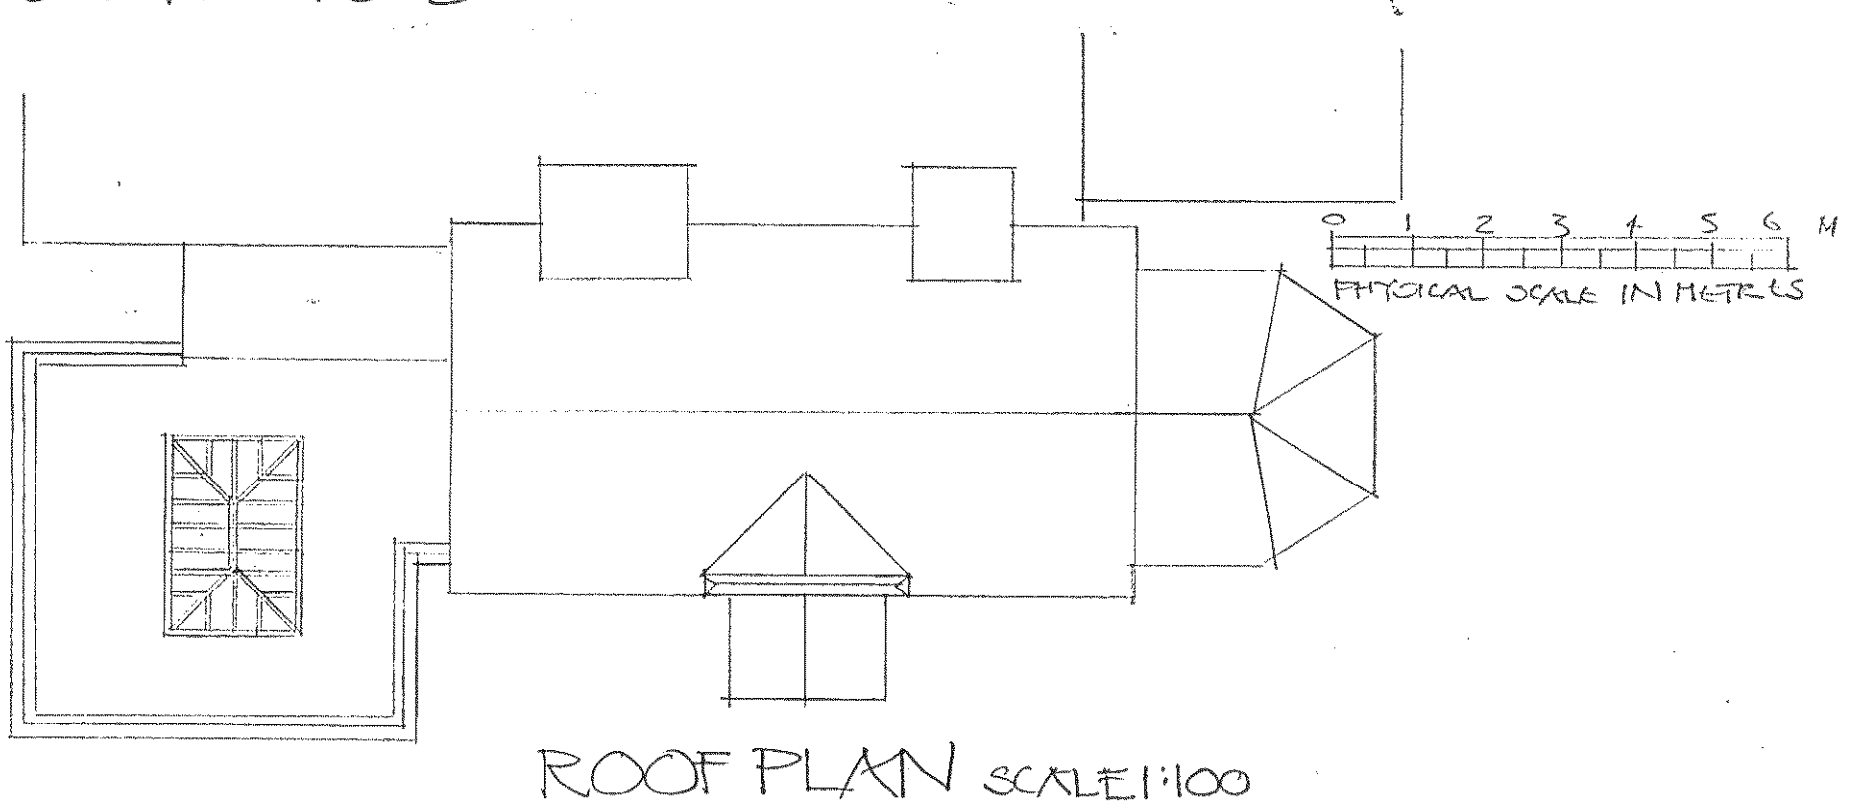

ROOF PLAN SCALE 1:100

This drawing has been prepared for the purpose of gaining planning permission only and does not purport to be a working or contractual drawing and should not be used for any building or contractual purposes without prior written approval from Neil Holland Architects Ltd.
This drawing has been prepared based on survey drawings and information prepared by others.
All dimensions and levels on all drawings must be checked and verified on site before commencement of works.

ARUN DISTRICT COUNCIL H/14/09/L

NEIL HOLLAND
ARCHITECTS

7 Maltravers Street · Arundel
West Sussex · BN18 9AP
Tel 01903 882923 · Fax 01903 884202
Email office@neilhollandarchitects.co.uk
www.neilhollandarchitects.co.uk
Registered in England & Wales Number 03232174