


WEST ELEVATION SCALE 1:100

SOUTH ELEVATION
SCALE 1:100

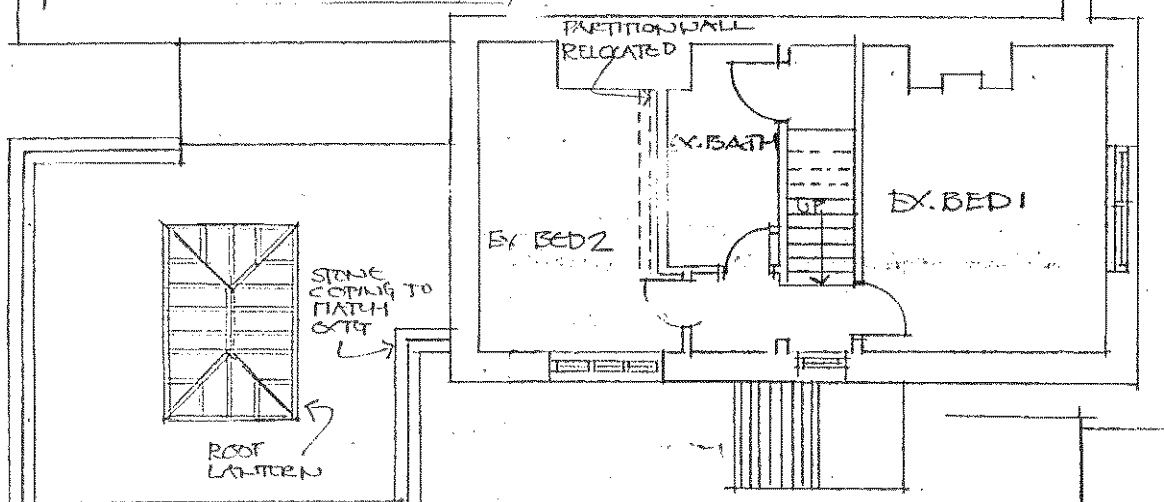

FIRST FLOOR PLAN SCALE 1:100

REMODELLING AND EXTENSIONS AT 1 St. NICHOLAS COTTAGES HOUGHTON · W. SUSSEX


FOR · DR & MRS C · SHAW.

© 14th OCTOBER 2008

JOB NO. 616. DRWG. NO. 02.

REV. A.	MINOR AMMENDMENTS 23.10.08
REV. B.	ALTERATIONS TO EXTENSION 3.03.09
REV. C	ALTERATIONS TO LINK EXTENSION 20.03.09
REV. D	ADJOINING W.C REBUILT 6.03.09
REV. E	DUCT TO SVP AND DOWNPIPE INDICATED
REV. F	EXTENSION REDUCED TO SINGLE STOREY

OUTLINE OF GARDEN ROOM TO No 2 REV. G W.C LAYOUT AMENDED

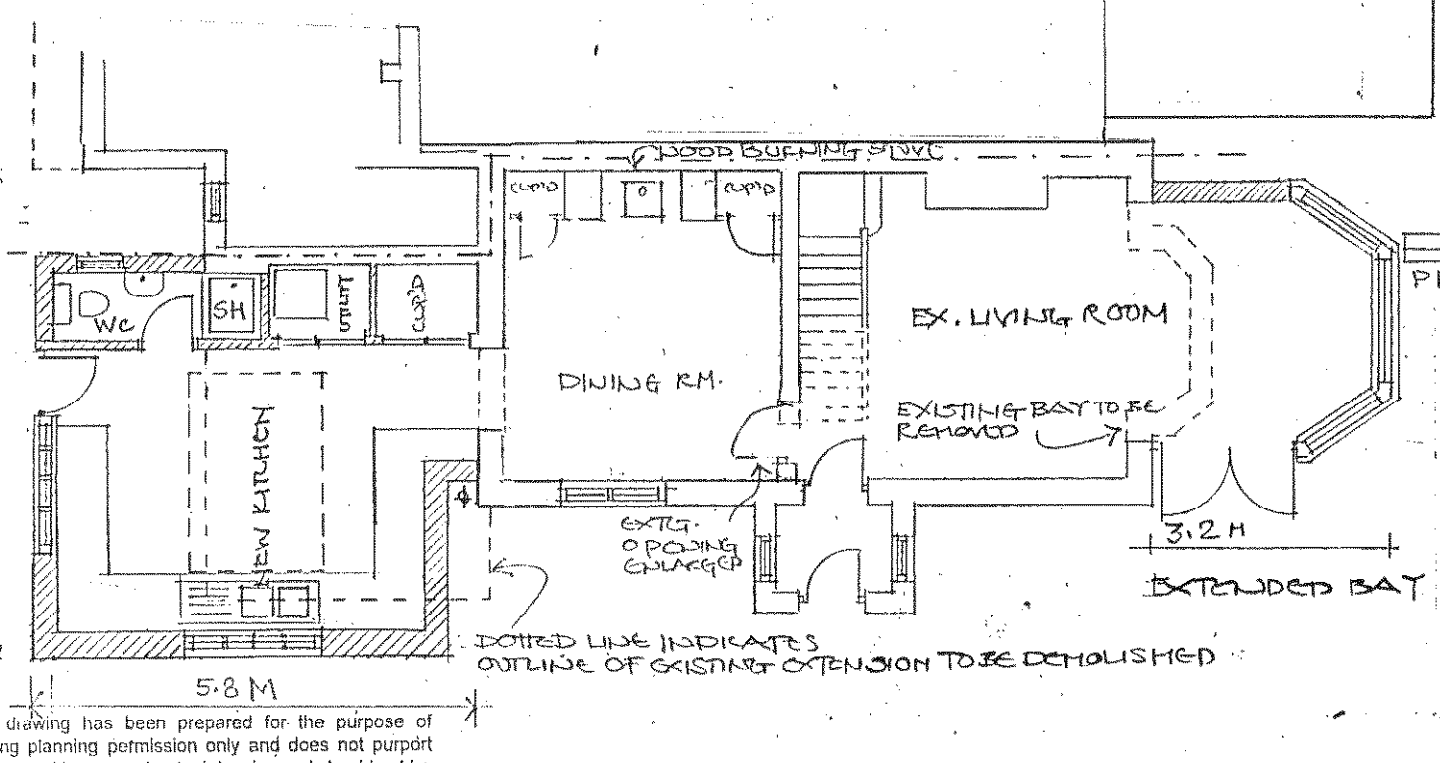

1 2 3 4 5 6 M
PHYSICAL SCALE IN METRES

GROUND FLOOR PLAN SCALE 1:100

NEIL HOLLAND
ARCHITECTS
7 Maltravers Street · Arundel
West Sussex · BN18 9AP
Tel 01903 882923 · Fax 01903 884202
Email office@neilhollandarchitects.co.uk
www.neilhollandarchitects.co.uk

This drawing has been prepared based on survey drawings and information prepared by others. All dimensions and levels must be checked and verified on site before commencement of works.

his drawing has been prepared for the purpose of aining planning permission only and does not purport be a working or contractual drawing and should not be ed for any building or contractual purposes without ior written approval from Neil Holland Architects Ltd.
his drawing has been prepared based on survey awings and information prepared by others.
l dimensions and levels on all drawings must be ecked and verified on site before commencement of orks.