H/2/12/L.

2 St. Nicholas Cottage
Existing floor plan
Scale 1:50
Ref: H/2/12/L
Mr and Mrs S. Smith

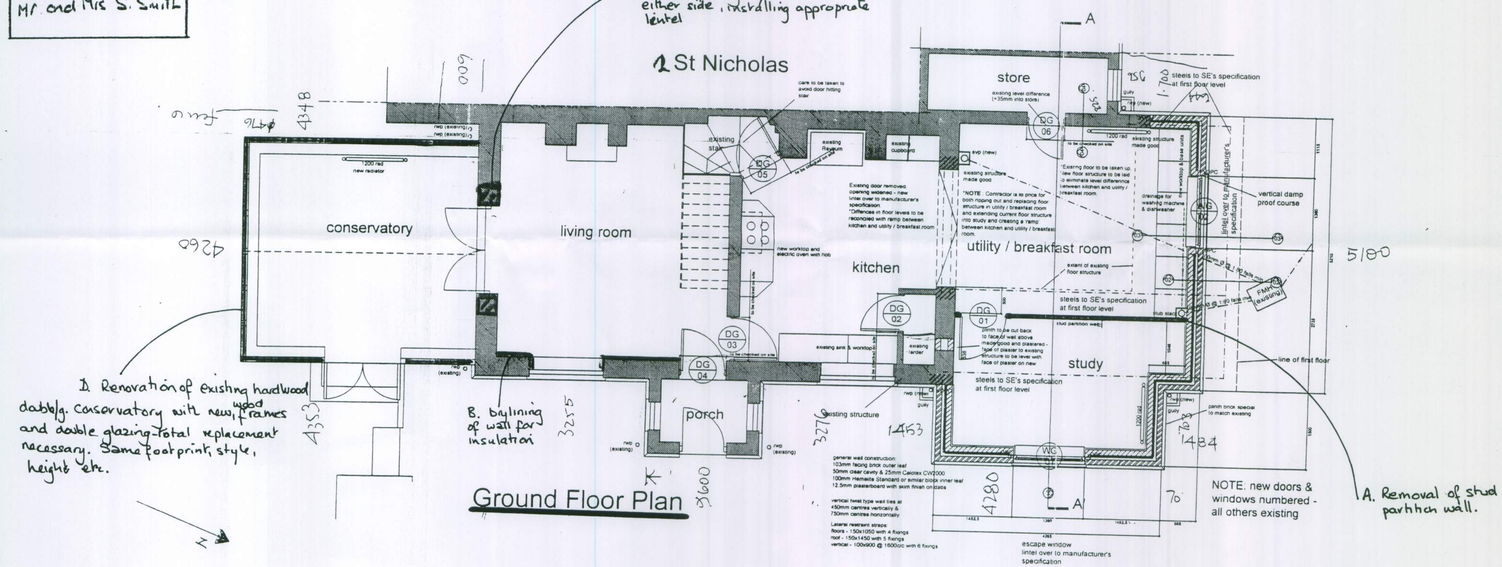

ARUN DISTRICT COUNCIL H/2/12/L