Do not scale from this drawing, work to figured dimensions only. All dimensions to be confirmed on site. This drawing is to be read in conjunction with other drawings in this series and all relevant consultants drawings and documentation where applicable. Please report any discrepancy on this drawing to Hargreaves Construction Co. Ltd. for clarification. C Copyright Hargreaves Construction Co. Ltd.

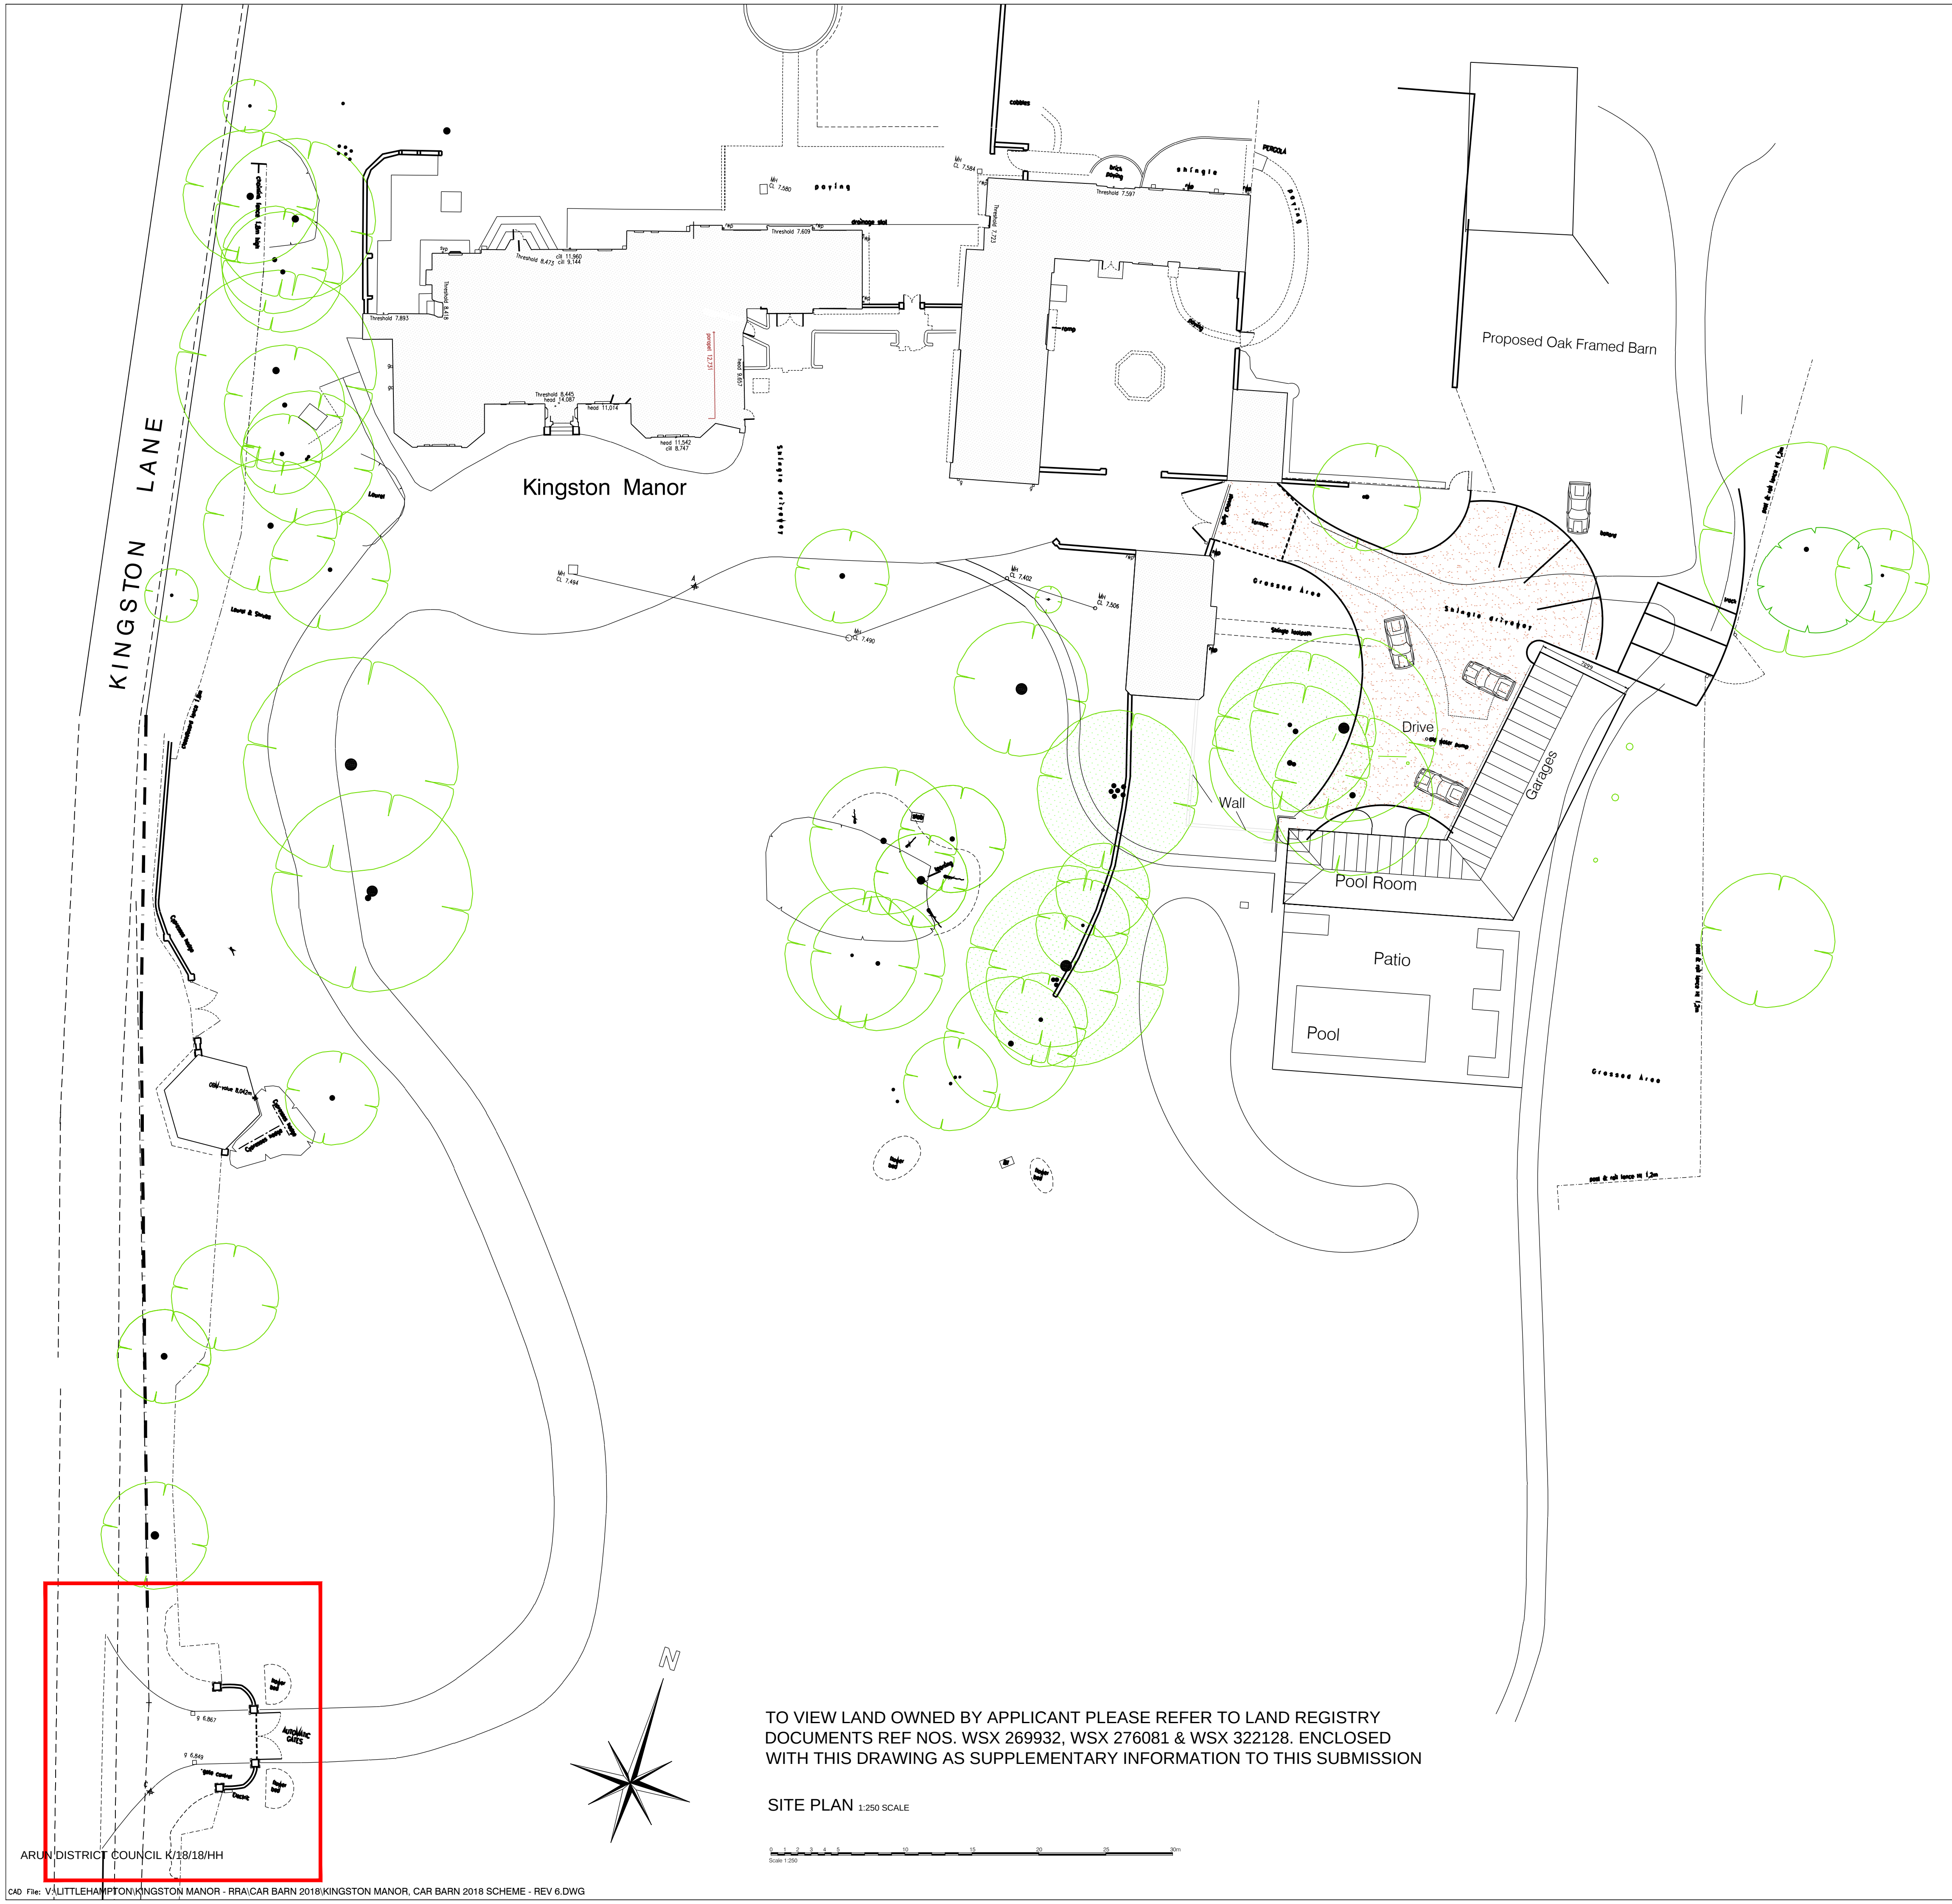

TO VIEW LAND OWNED BY APPLICANT PLEASE REFER TO LAND REGISTRY DOCUMENTS REF NOS. WSX 269932, WSX 276081 & WSX 322128. ENCLOSED WITH THIS DRAWING AS SUPPLEMENTARY INFORMATION TO THIS SUBMISSION

SITE PLAN 1:250 SCALE

ARUN DISTRICT COUNCIL K/18/18/HH

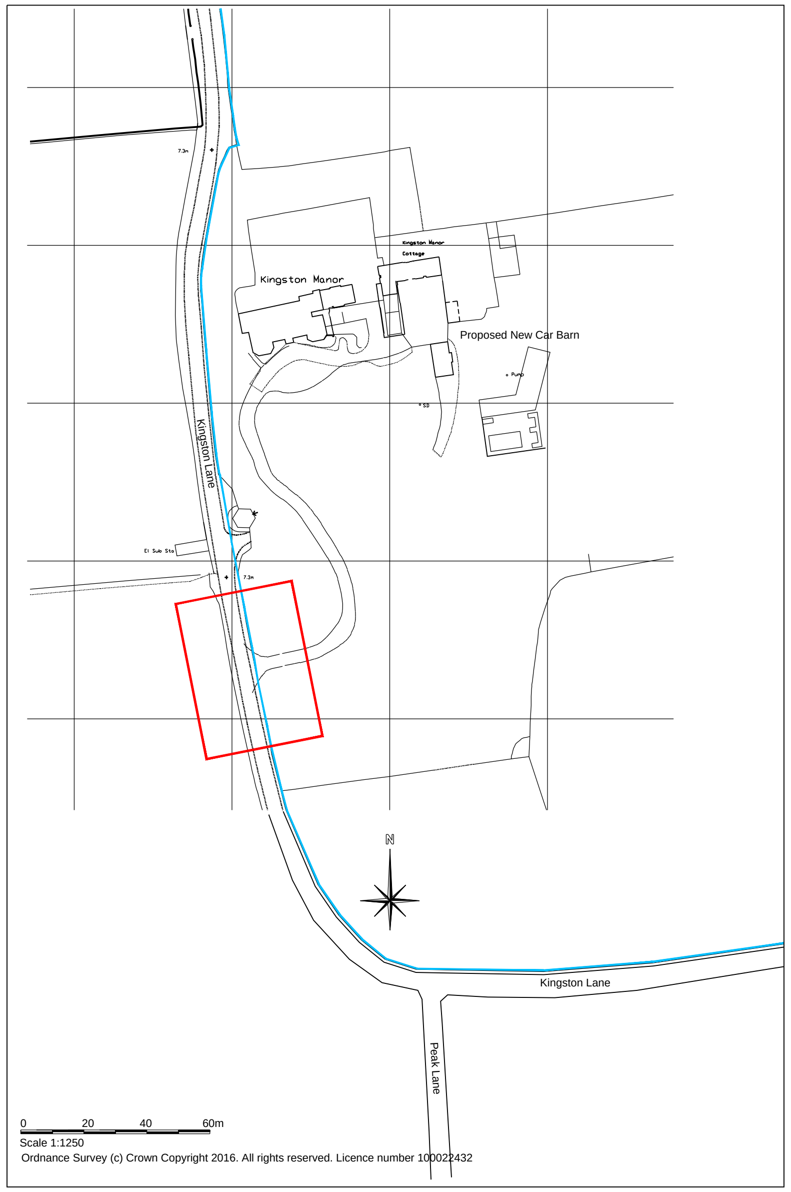

Ordnance Survey (c) Crown Copyright 2016. All rights reserved. Licence number 100022432

SITE LOCATION PLAN
1:1250 SCALE

PLEASE REFER TO DRAWINGS EA KL-KM C01 C & EA KL-KM C01 B FOR THIS SECTION OF THE PLAN

REV	DESCRIPTION	DATE

REVISION

Kingston Manor, Kingston Lane
East Preston, Littlehampton
West Sussex, BN16 1RR

Site & Location Plan

job no.	drawing no.	rev.
EA KL-KM	C03	

scale	drawn	date
1:1250 / 1:250 @ A1 - 1:2500 / 1:500 @ A3	MD	18.05.18

Hargreaves

Rustington House, Worthing Road, Rustington, West Sussex, BN16 3PS
Tel No: (01903) 777777 Fax No: (01903) 777700

CAD File: V:\LITTLEHAMPTON\KINGSTON MANOR - RRA\CAR BARN 2018\KINGSTON MANOR, CAR BARN 2018 SCHEME - REV 6.DWG