

RevNo	Revision note	Date	Signature	Checked


Notes
1. Refer to Structural Engineer's Drawings for Structural Details.
2. Do not scale off this drawing. All figured dimensions to be checked on site before construction & any discrepanices to be notified to Architect immediatley.
3. All linear dimensions given in millimeters.

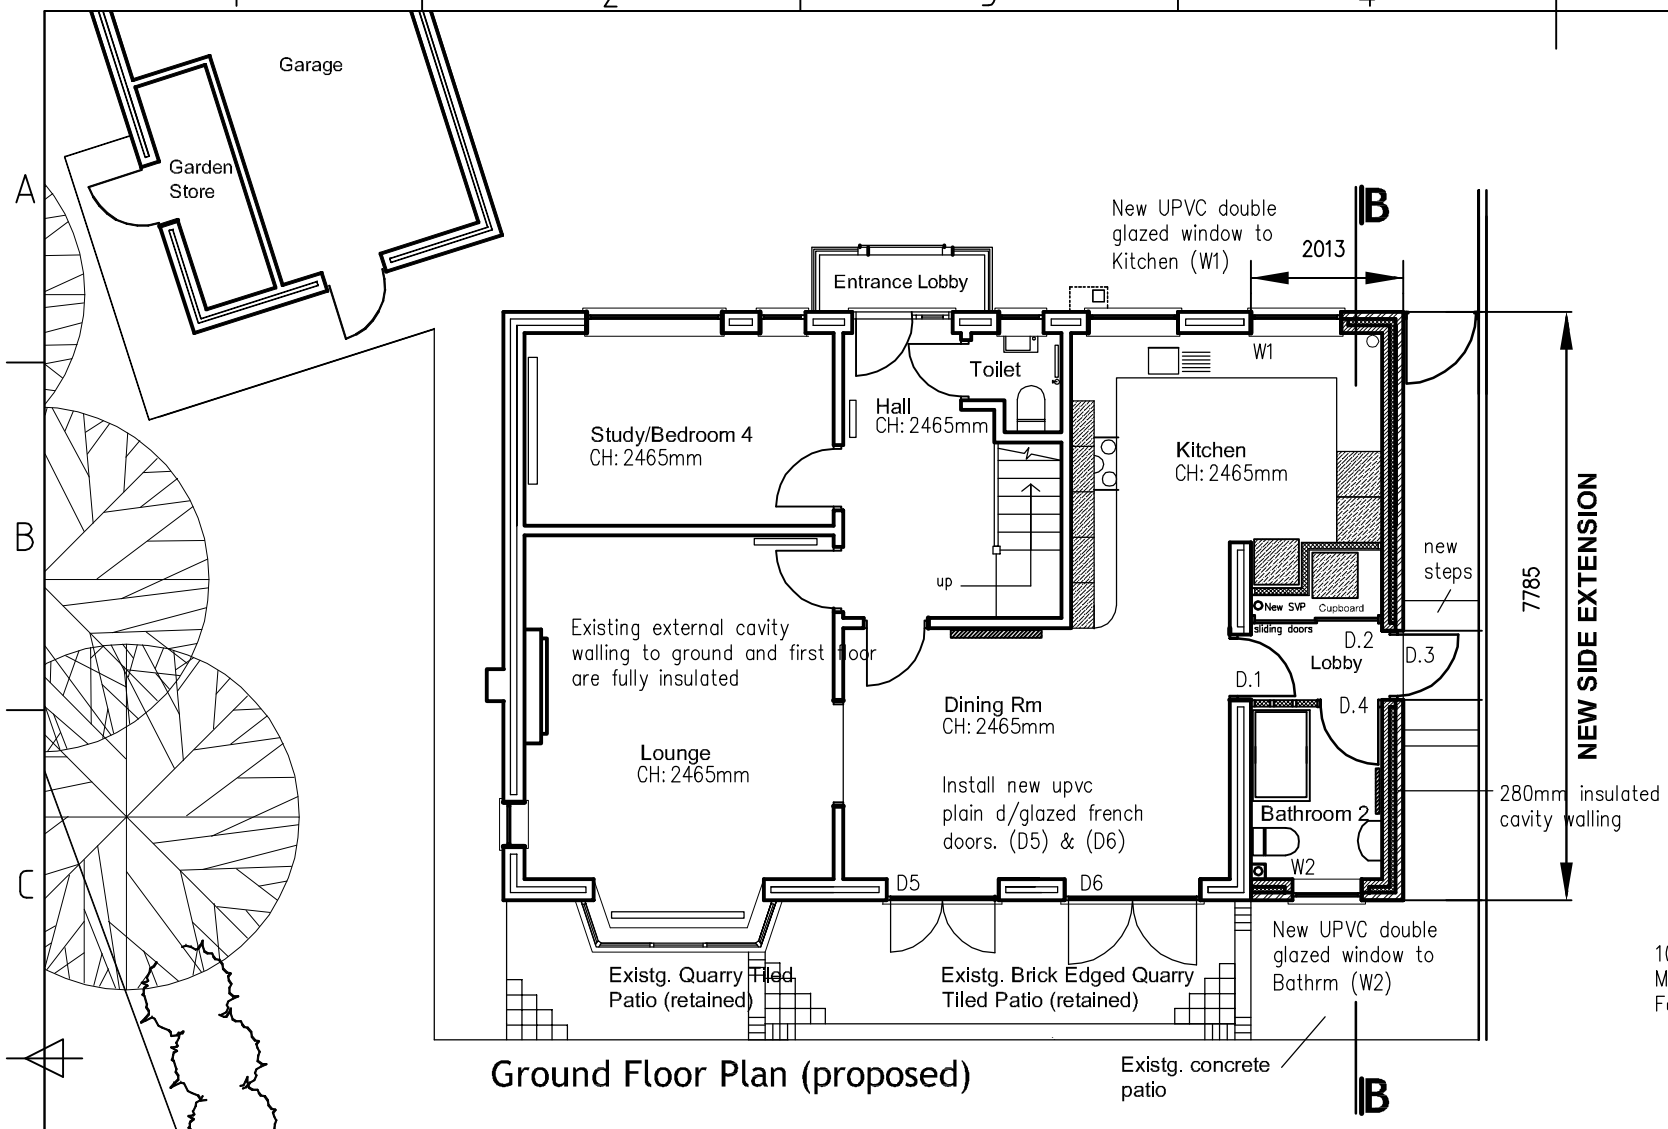

Ground Floor Plan (proposed)

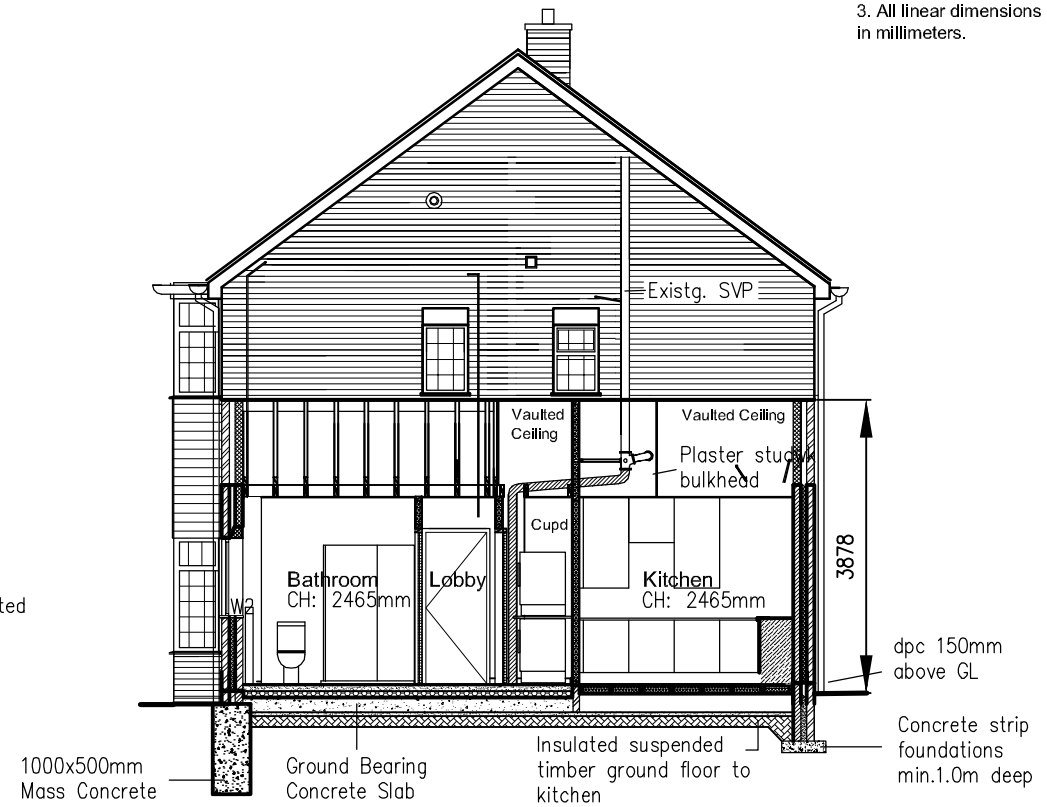

Section BB

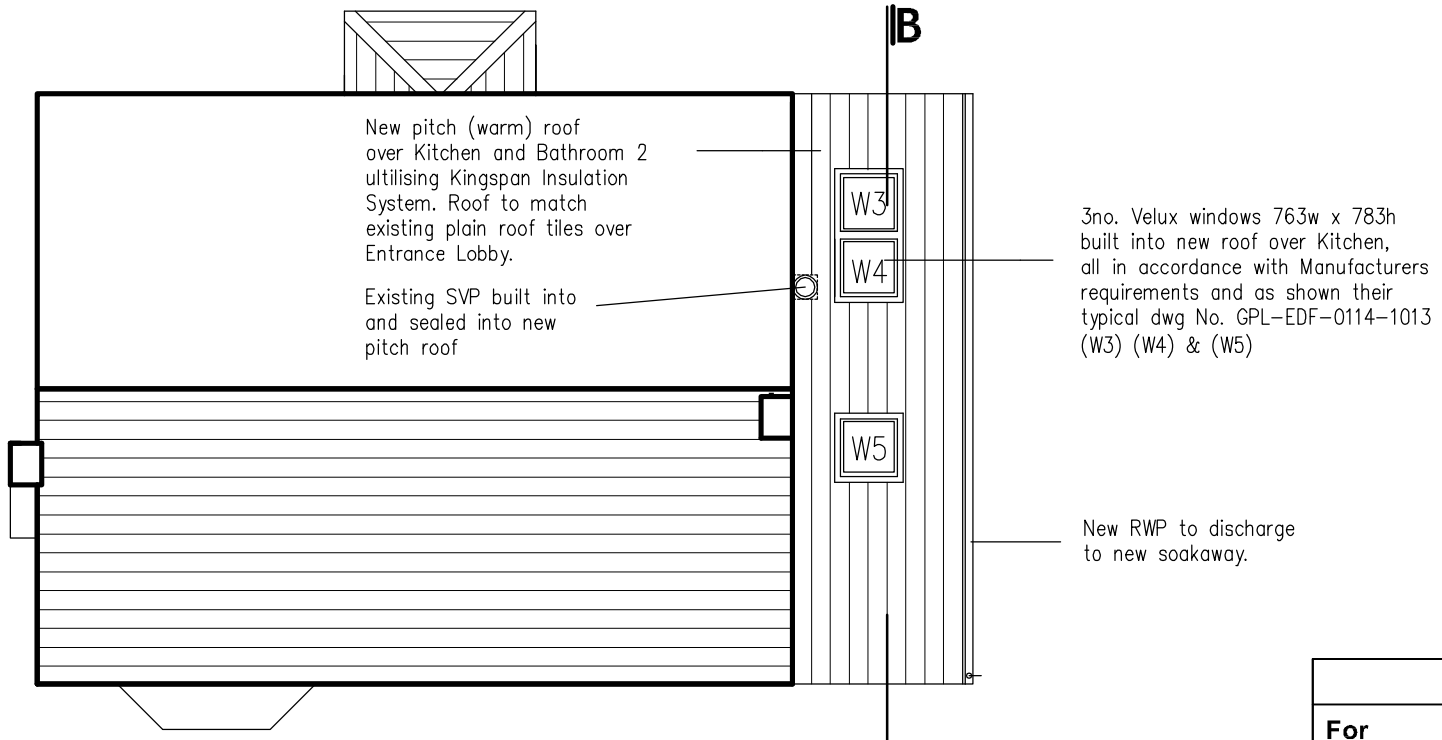

Roof Plan (proposed)

0 1 2 3 4 5
Metres

Scale: 1:100 @ A3

For Mr & Mrs R B Westcott	Date 05/04/19	Scale 1/100	tel: 01903 905843 mob: 07787 906985
Project Proposed extension for New Kitchen, Bathroom & internal alterations to Dining and Breakfast Rooms at 41 Golden Avenue, East Preston, Littlehampton BN16 1QY	**Proposed Ground Floor Plan and Section BB**		
	1900-arch-204	Revision	Sheet

ARUN DISTRICT COUNCIL K/26/20/HH