

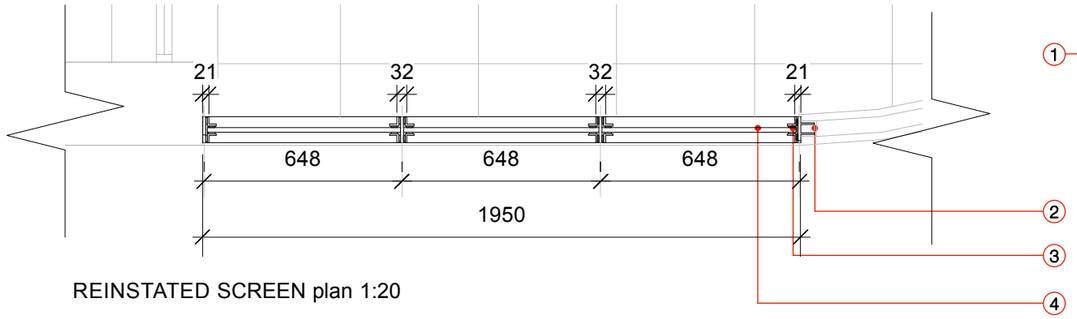



REINSTATED SCREEN plan 1:20

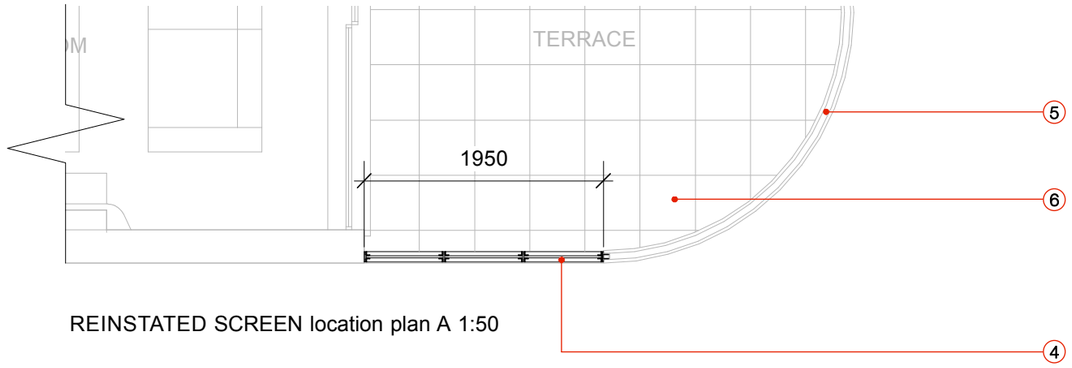

REINSTATED SCREEN location plan A 1:50

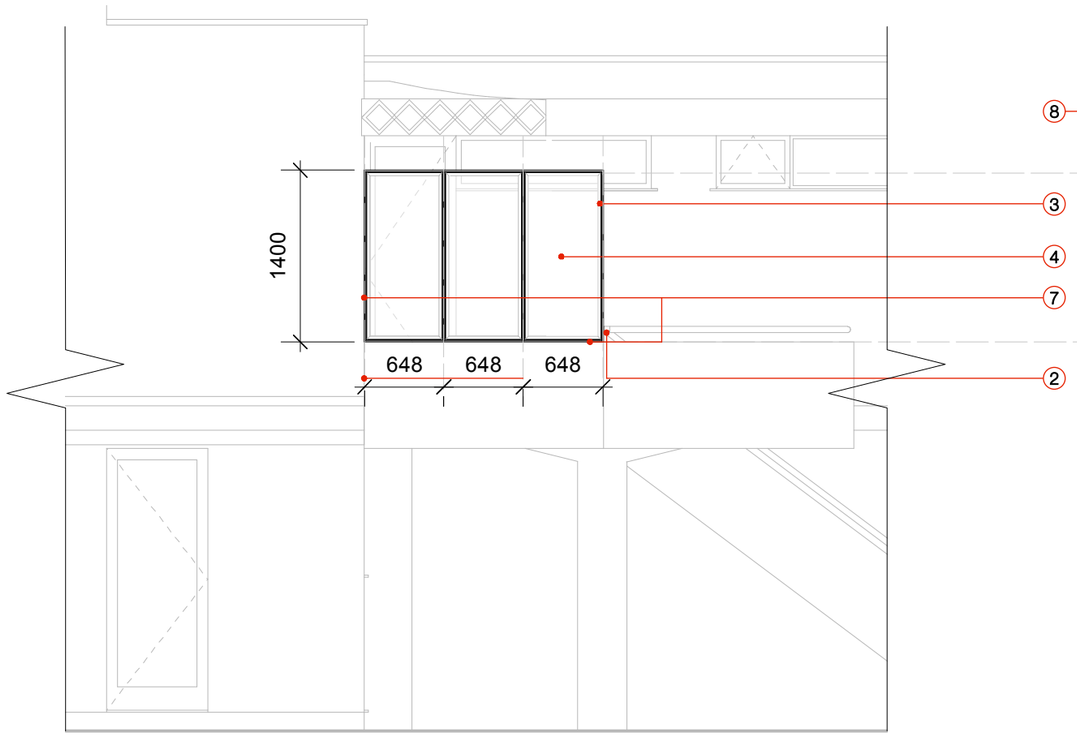

REINSTATED SCREEN south elevation 1:50

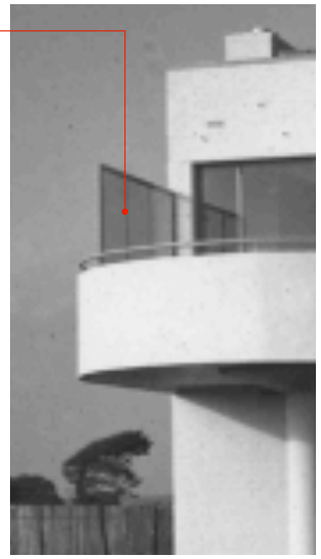

Original screen in place (north east view)




Original screen in place (south view)


New Mosa external floor tile



Screen/window frame colour RAL 7039

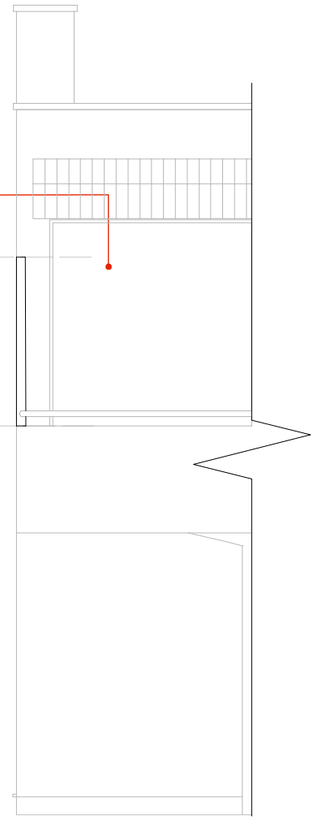

REINSTATED SCREEN
south elevation A 1:50

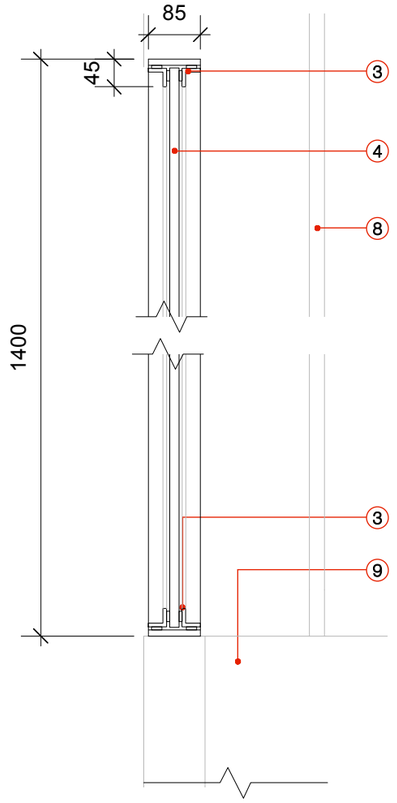

REINSTATED SCREEN
section A 1:20

Key

1. Original screen in place.

2. Steel plates on replacement screen to be fixed into existing handrail bracket.

3. Powder coated steel frame and steel angles to form screen casement (RAL 7039). Note frame to be galvanised to a level suitable for a marine environment.

4.15mm toughend obscure glass.

5. Existing handrail.


6. New Mosa external floor tile 450x450mm (Terra Maestricht smooth, colour 211v)

7.Fischer anchor bolts chemicaly fixed to existing wall.

8. Proposed glazed sliding doors.

9. Existing wall.

Location plan FF

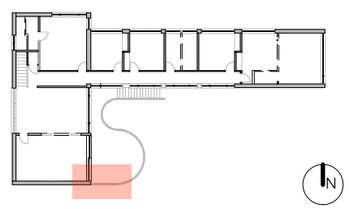

STATUS: PLANNING	DRAWING NO: 1308-PP-007
SCALE: 1:50 @ A3	TITLE: REINSTATED SCREEN DETAILS (condition 4)
DATE: SEPTEMBER 2014	PROJECT: **SEA LANE HOUSE**

jpa
john pardey architects
beck farm studio . st leonards road . east end
lymington . hampshire . SO41 5SR
t 01590 626 465 mail@johnpardeyarchitects.com
f 01590 626 547 www.johnpardeyarchitects.com

ARUN DISTRICT COUNCIL K/43/14/DOC