
ONLY FIGURED DIMENSIONS TO BE USED FOR CONSTRUCTION PURPOSES. ALL DIMENSIONS ARE TO BE CHECKED ON SITE PRIOR TO INSTALLATION AND THE ARCHITECT IS TO BE NOTIFIED OF ANY DISCREPENCIES.

© This drawing is copyright and must not be reproduced without the written consent of the Architect.

REV A 08 JAN 19 REVISED FOLLOWING PLANNERS COMMENTS
REV B 25 JAN 19 Shed added. Rooflight amended

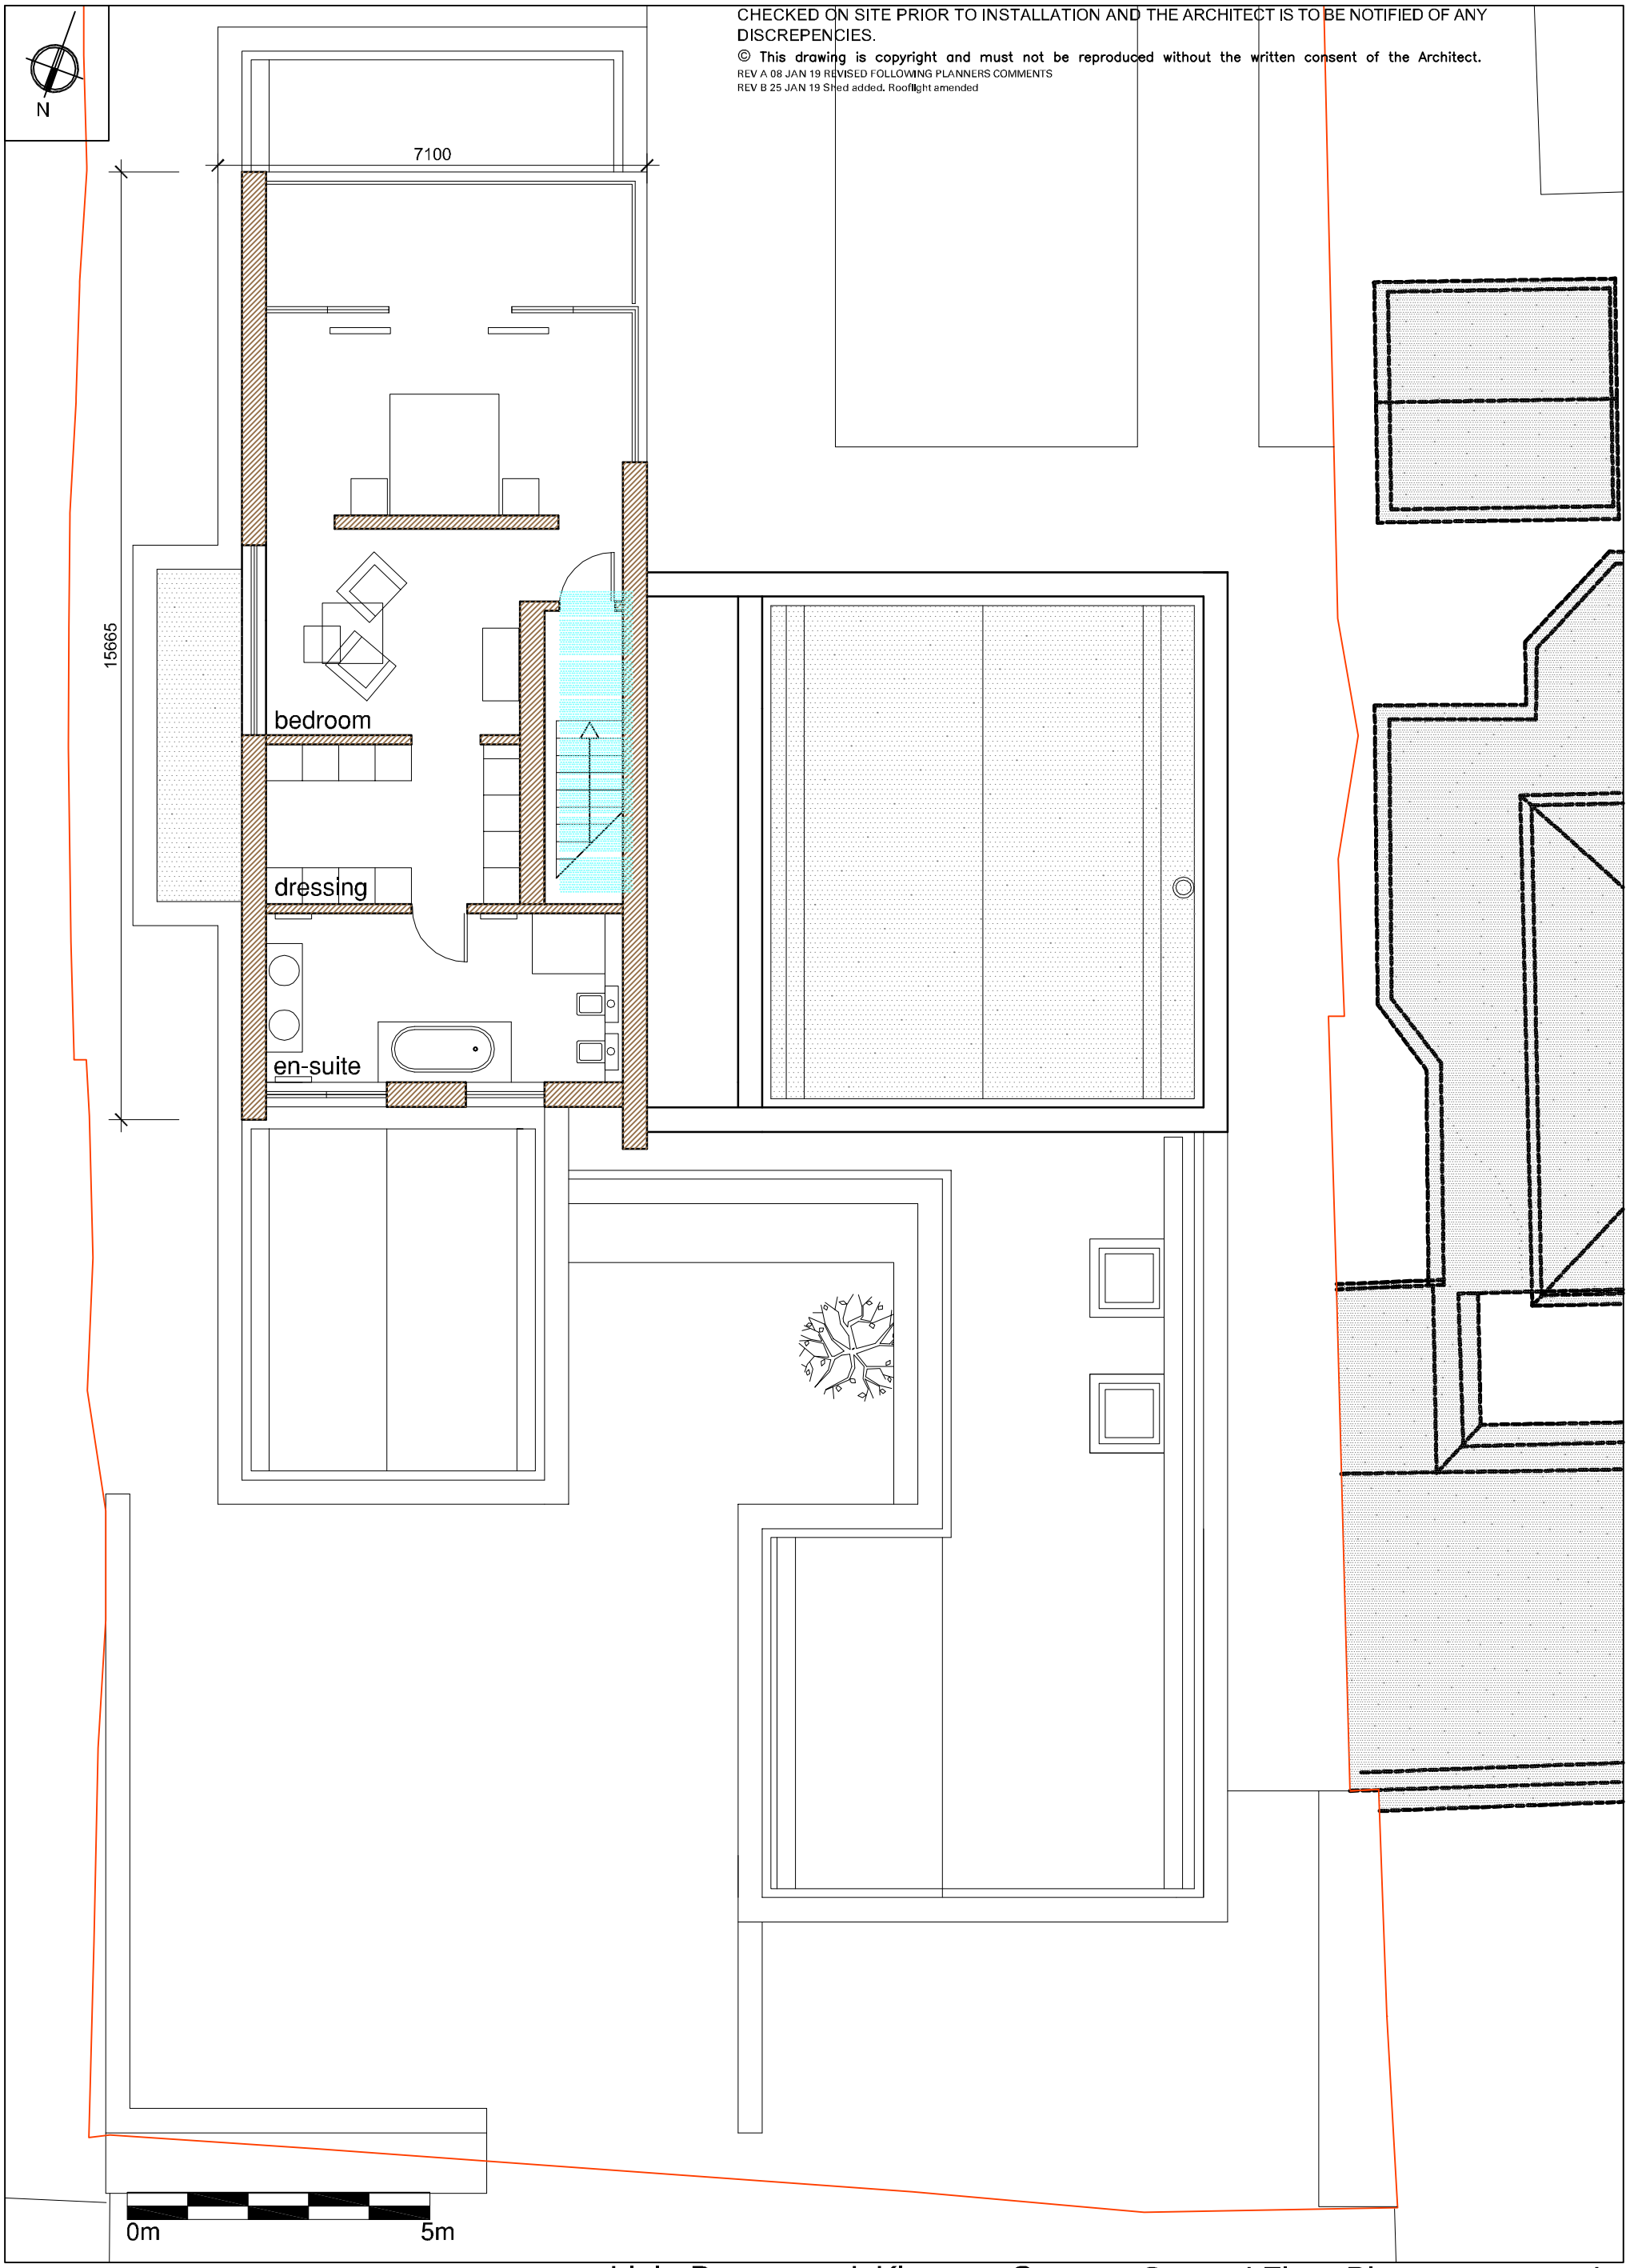

Little Deerswood, Kingston Gorse Second Floor Plan as proposed

PLANNING

saville jones | architects

DWG: \DRAWINGS\PROFORM\SJA_A1_200.DWG

date: May 18	1703	SK	38B
scale: 1 : 100 @A3			

ARUN DISTRICT COUNCIL K/7/19/PL