
© This drawing is a copyright and must not be reproduced without the written consent of the Architect.

Rev. Date Description

2 Powder Coated Aluminium frame clear glass window/door, colour tba
4 Glazed balustrade
5 Powder Coated Aluminium frame opaque glass window/door, colour tba
6 Reconstituted stone cladding
8 Pre-patinated zinc cladding, colour tba
9 Timber screen
10 Zinc roof

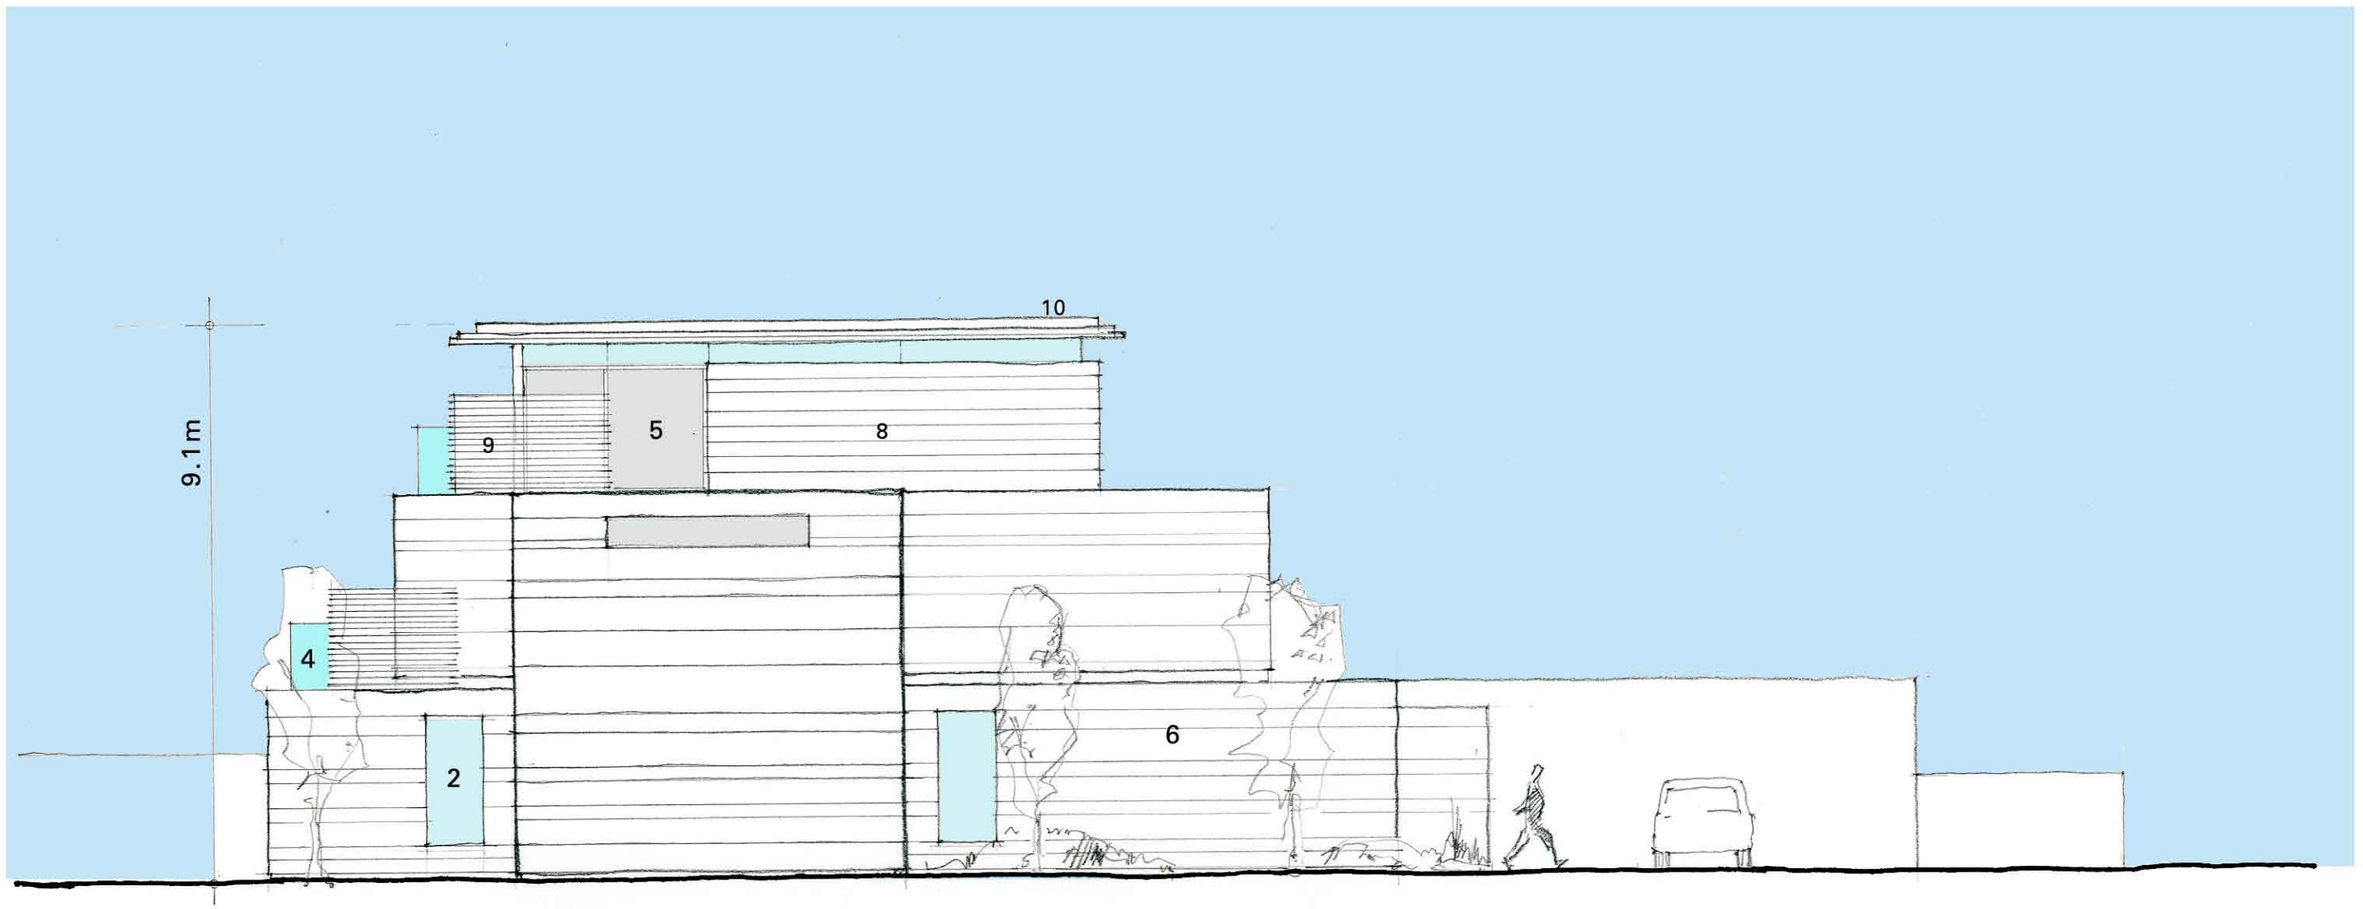

0 5

1703 SK105
Little Deerswood, Kingston Gorse
East Elevation
Scale 1:100

saville jones | architects
t +44 (0)1903 211 363
f +44 (0)1903 211 114
74 victoria road worthing west sussex bn11 1un united kingdom

ARUN DISTRICT COUNCIL K/7/19/PL