
© This drawing is a copyright and must not be reproduced without the written consent of the Architect.

Rev. Date Description

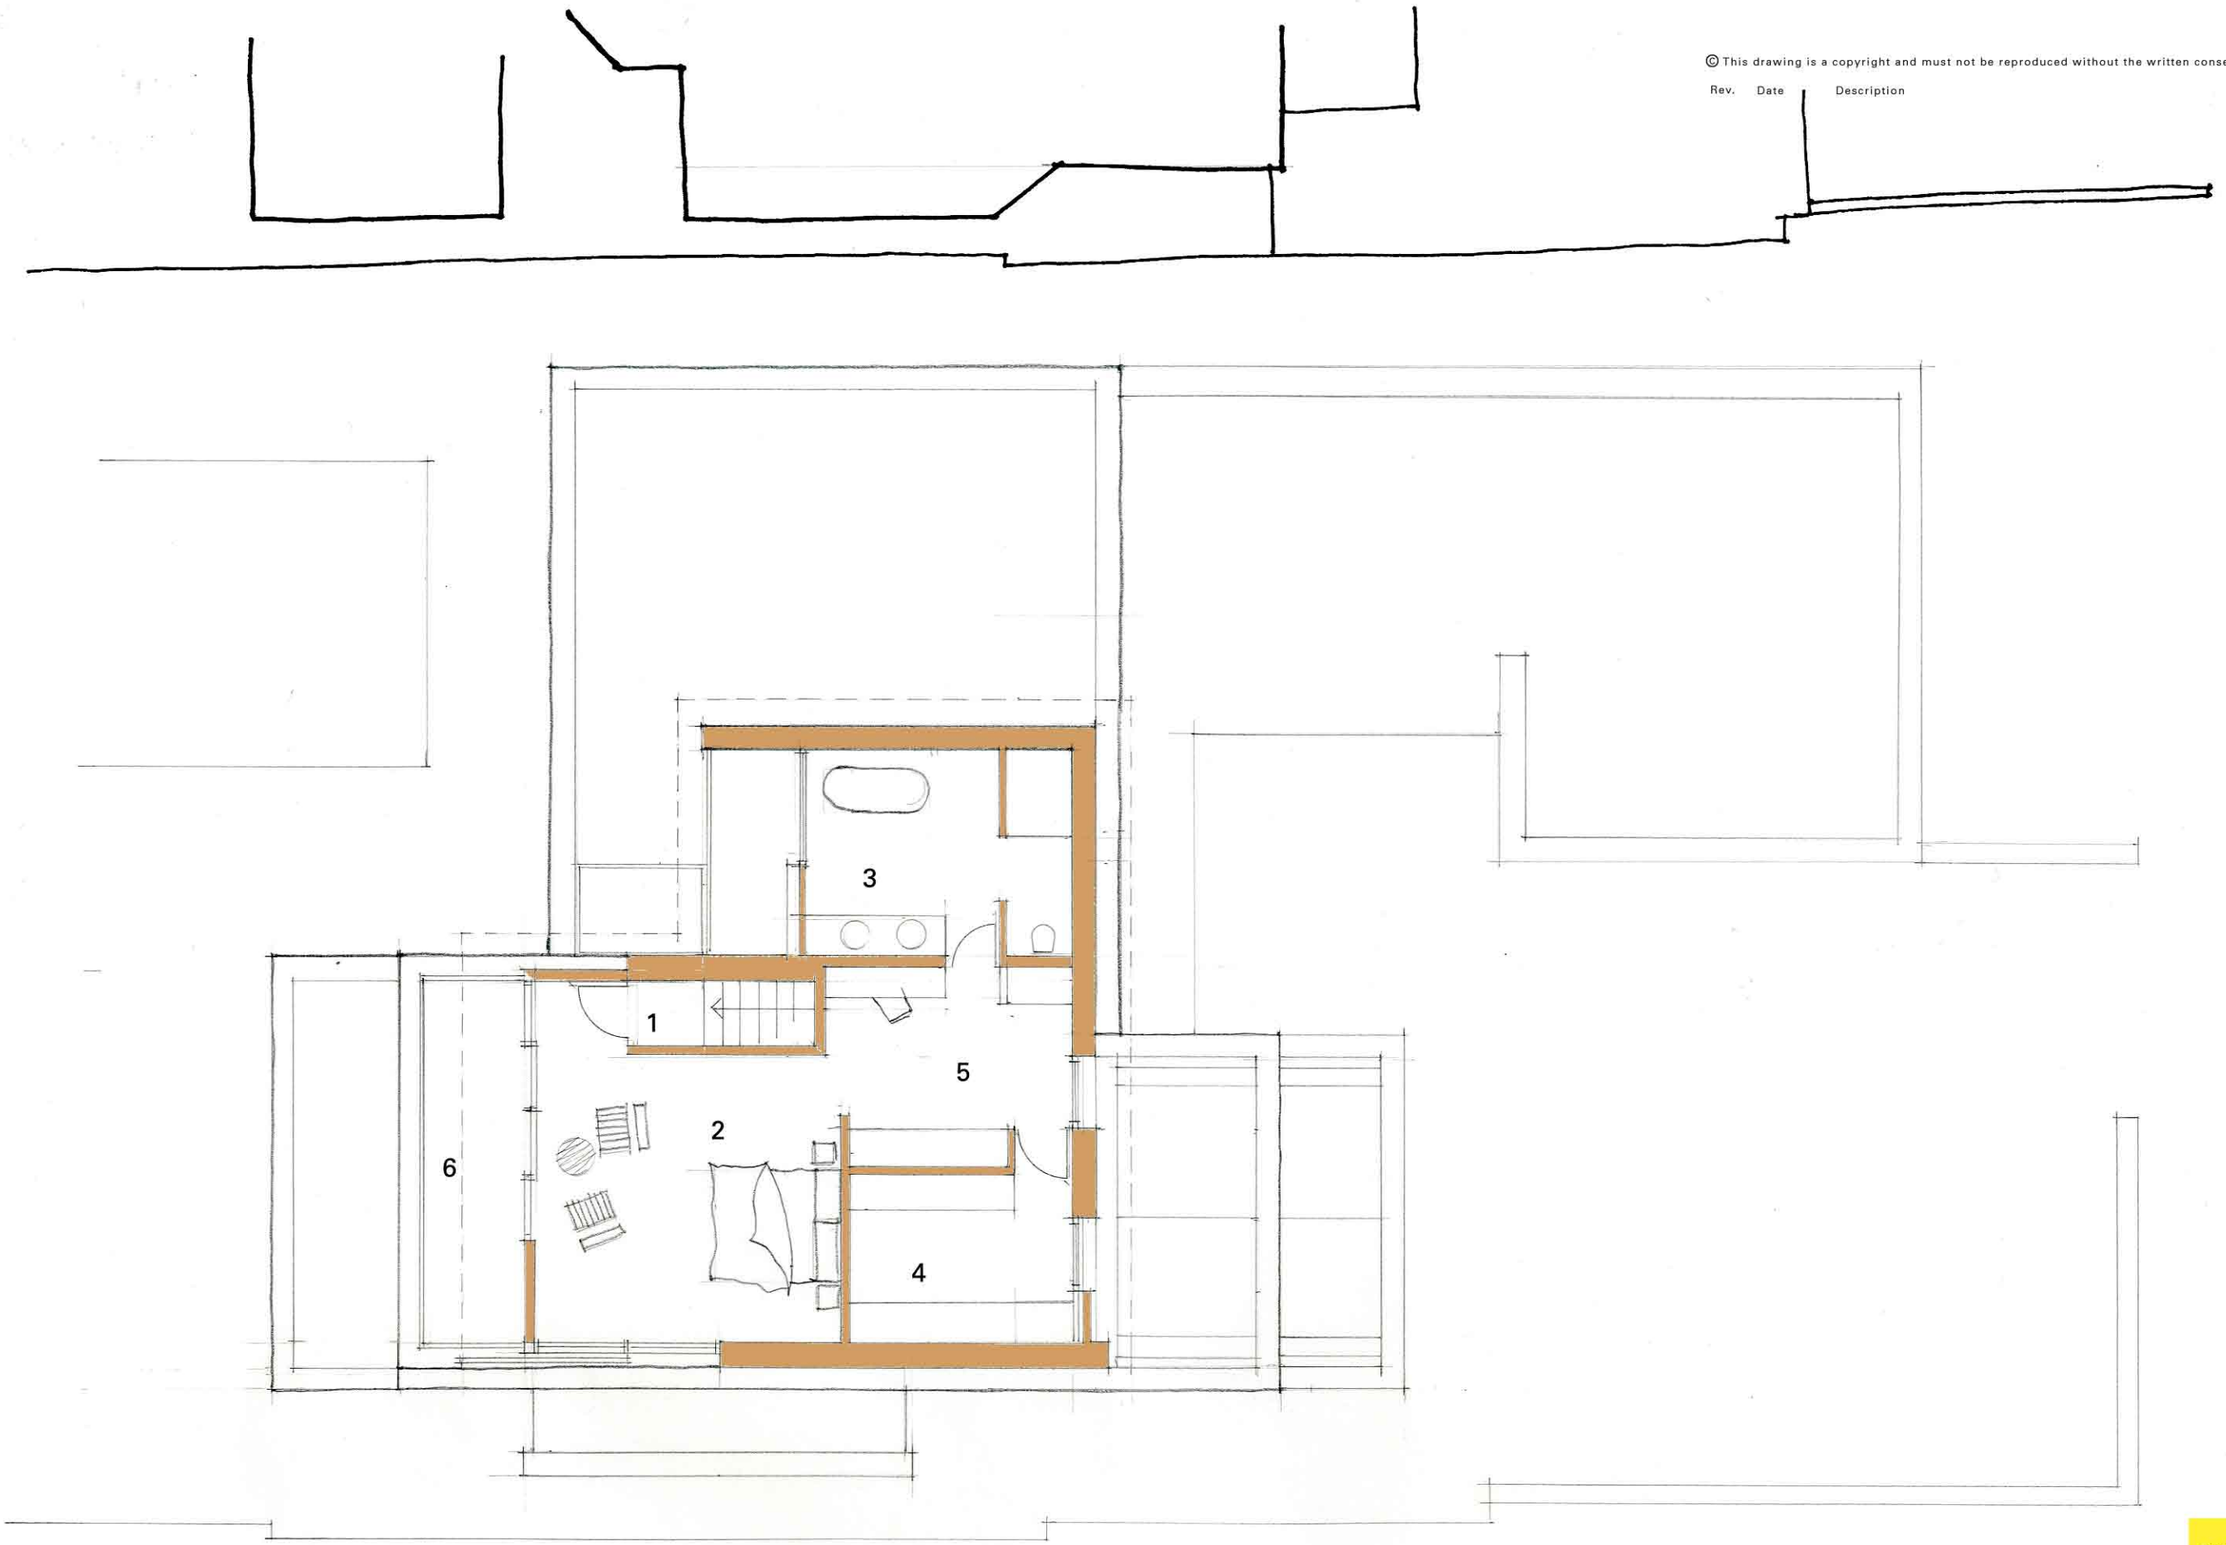

1 Stair
2 Bedroom
3 Bathroom
4 Walk-in wardrobe
5 Dressing Room
6 Terrace

0 5

1703 SK103
Little Deerswood, Kingston Gorse
Second Floor Plan
Scale 1:100

saville jones | architects
t +44 (0)1903 211 363
f +44 (0)1903 211 114
74 victoria road worthing west sussex bn11 1un united kingdom

ARUN DISTRICT COUNCIL K/7/19/PL