
© This drawing is a copyright and must not be reproduced without the written consent of the Architect.

Rev. Date Description

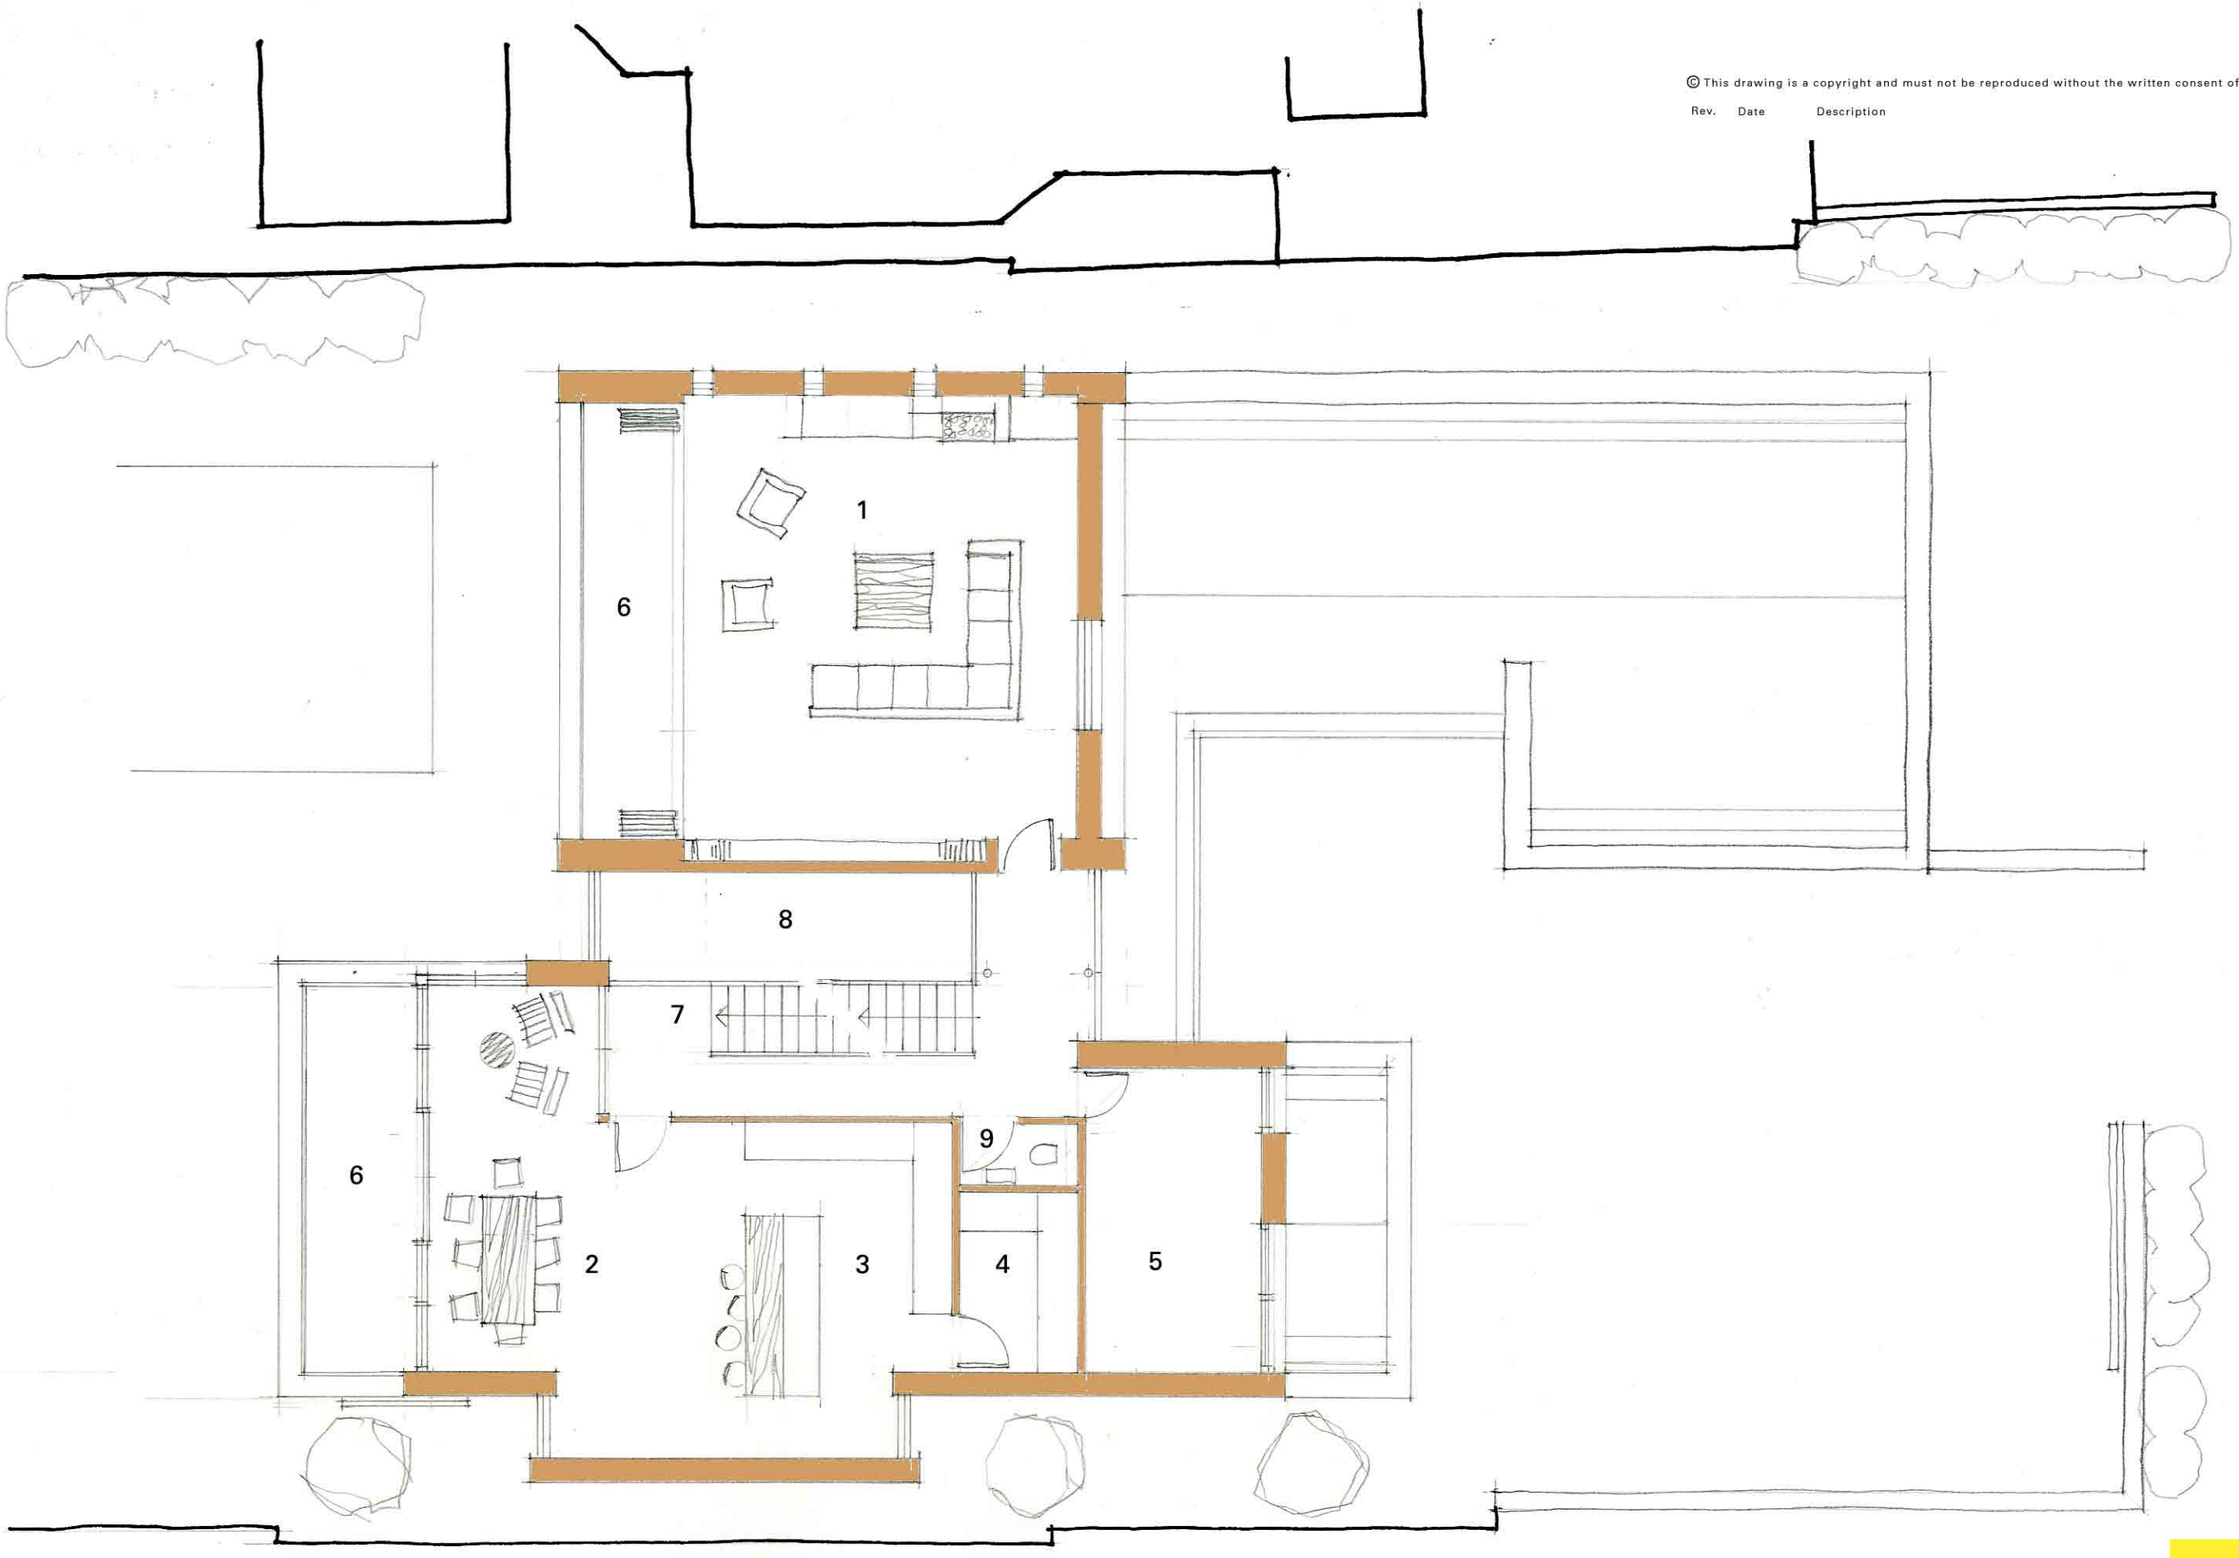

1	Lounge	5	Study	9	WC
2	Dining	6	Terrace		
3	Kitchen	7	Stair		
4	Pantry	8	Void		

0 5

1703 SK102
Little Deerswood, Kingston Gorse
First Floor Plan
Scale 1:100

saville jones | architects
t +44 (0)1903 211 363
f +44 (0)1903 211 114
74 victoria road worthing west sussex bn11 1un united kingdom

ARUN DISTRICT COUNCIL K/7/19/PL