
© This drawing is a copyright and must not be reproduced without the written consent of the Architect.

Rev. Date Description

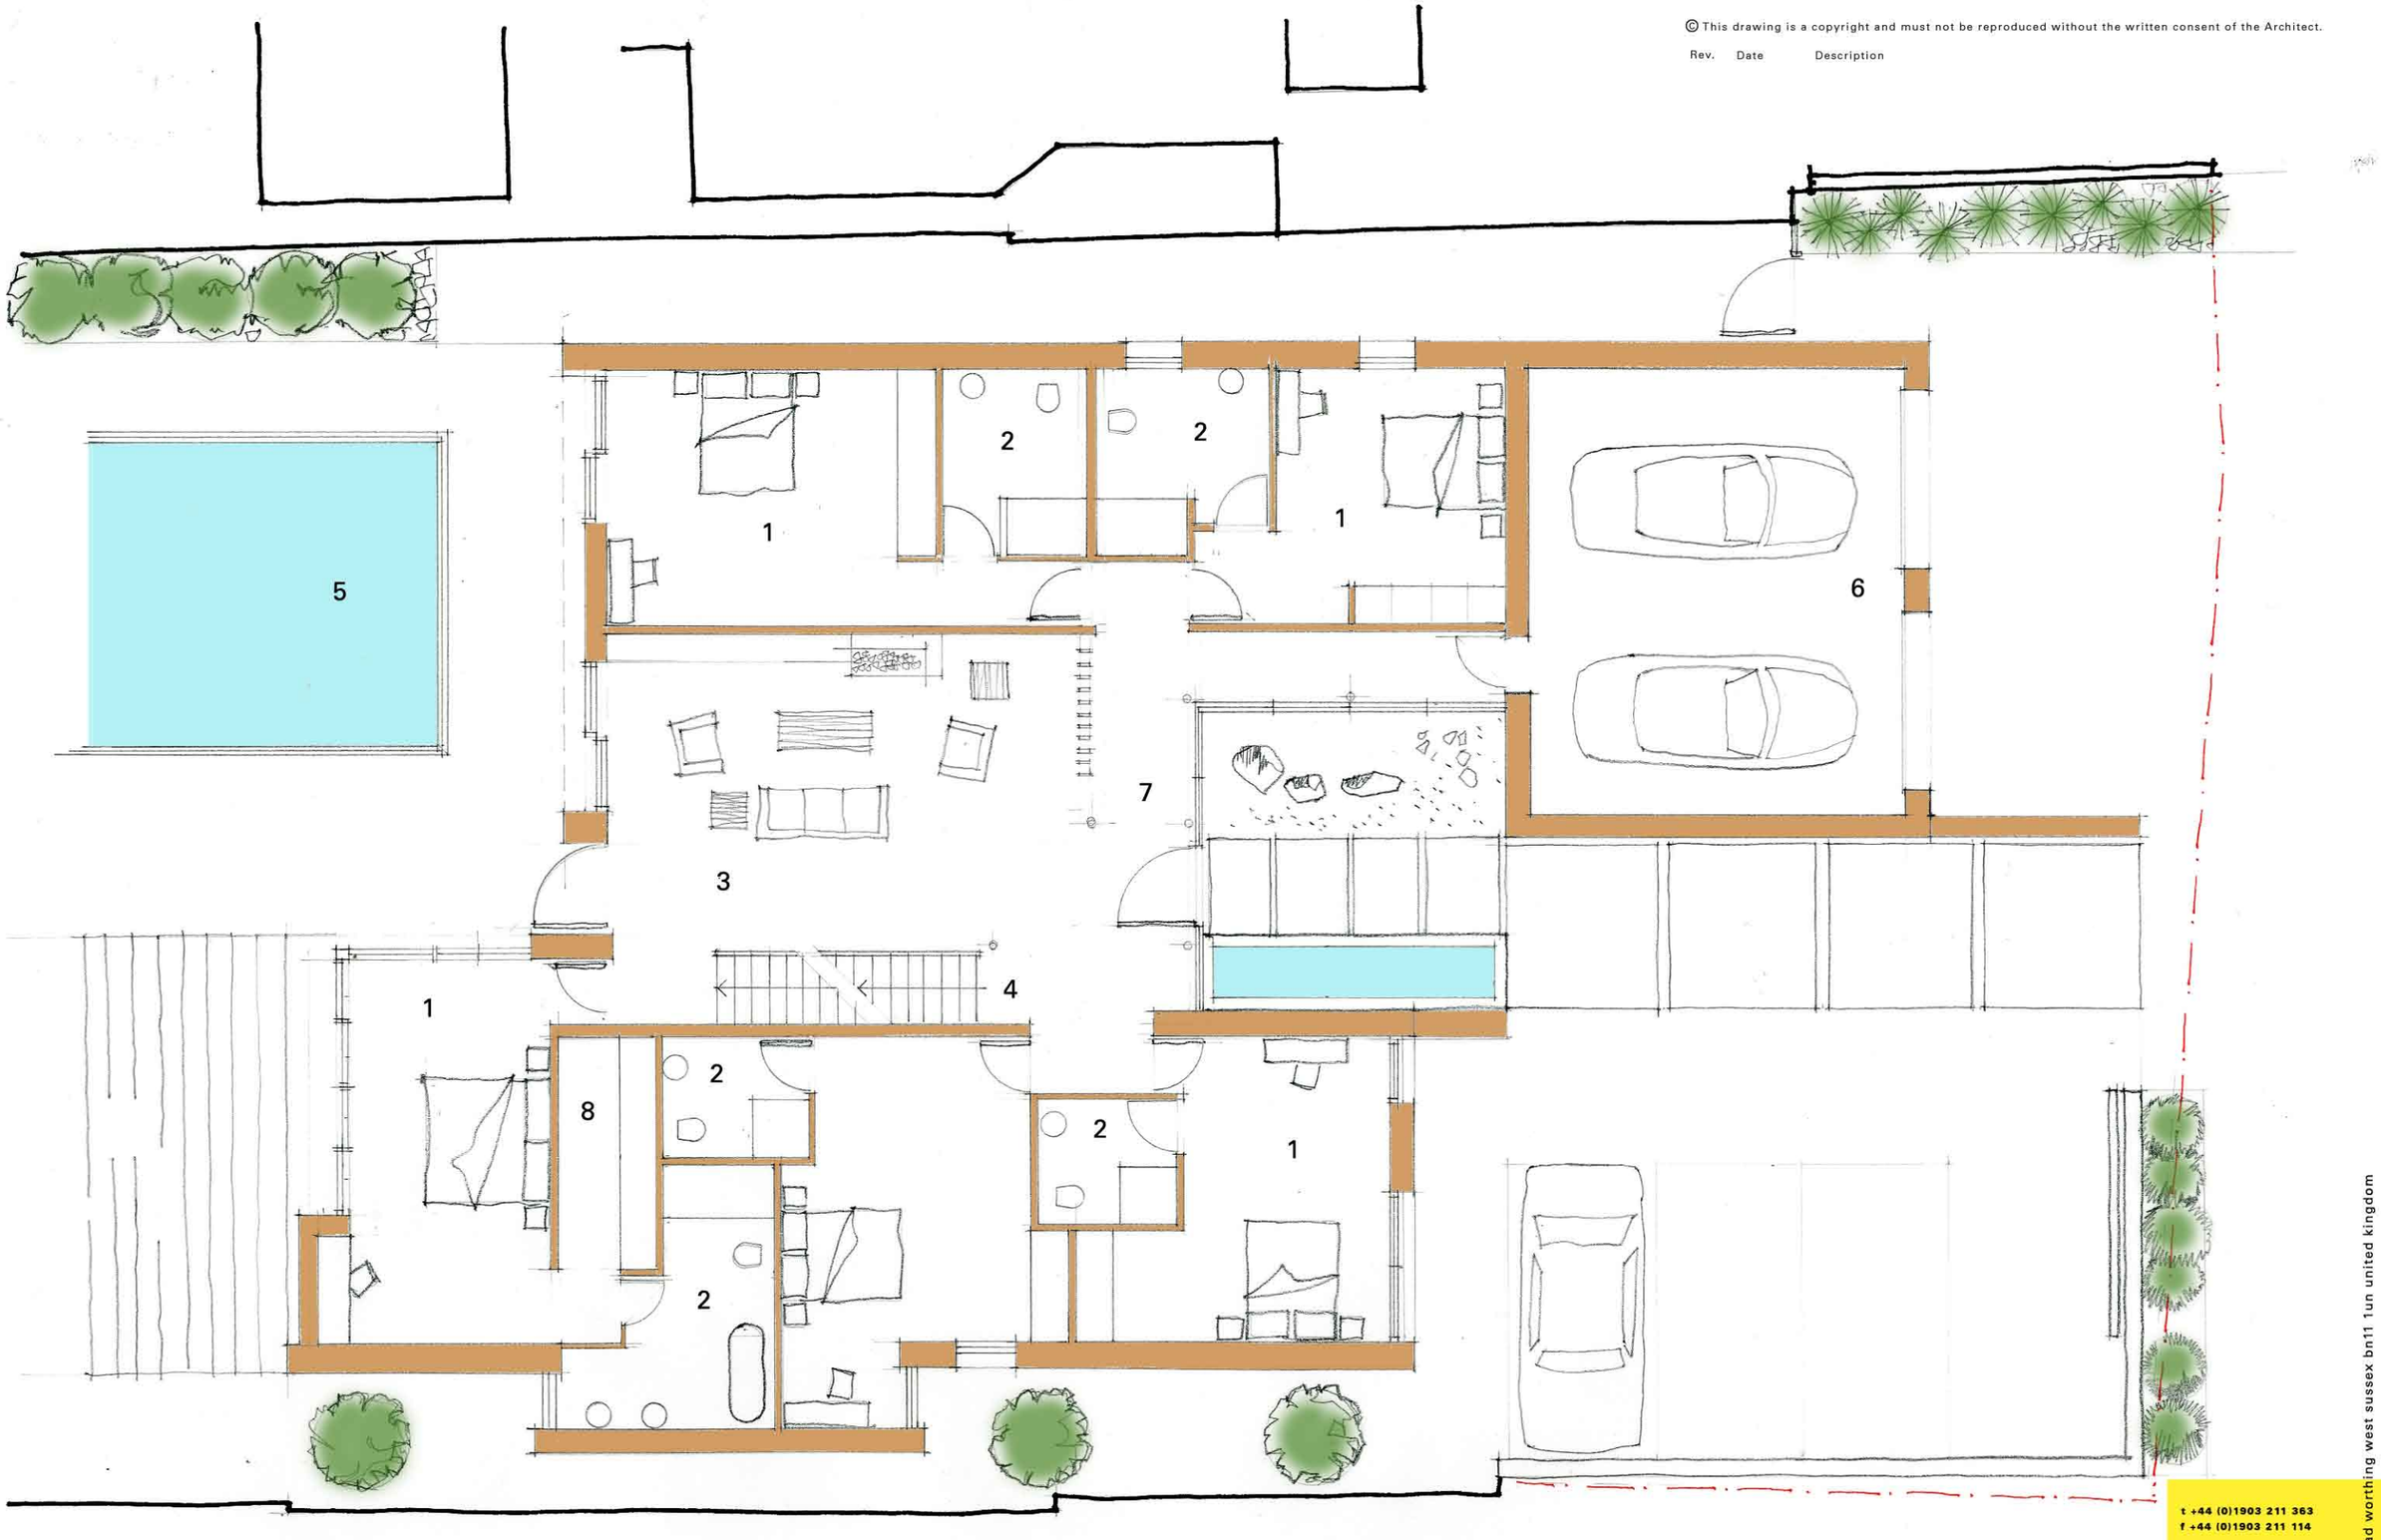

1 Bedroom
2 Ensuite
3 Lounge
4 Stair
5 Pool
6 Garage
7 Hallway
8 Walk-in wardrobe

0 5

1703 SK101
Little Deerswood, Kingston Gorse
Ground Floor Plan
Scale 1:100

saville jones | architects
t +44 (0)1903 211 363
f +44 (0)1903 211 114
74 victoria road worthing west sussex bn11 1un united kingdom

ARUN DISTRICT COUNCIL K/7/19/PL