Existing Front Elevation (Finisterre Way) and ATM location

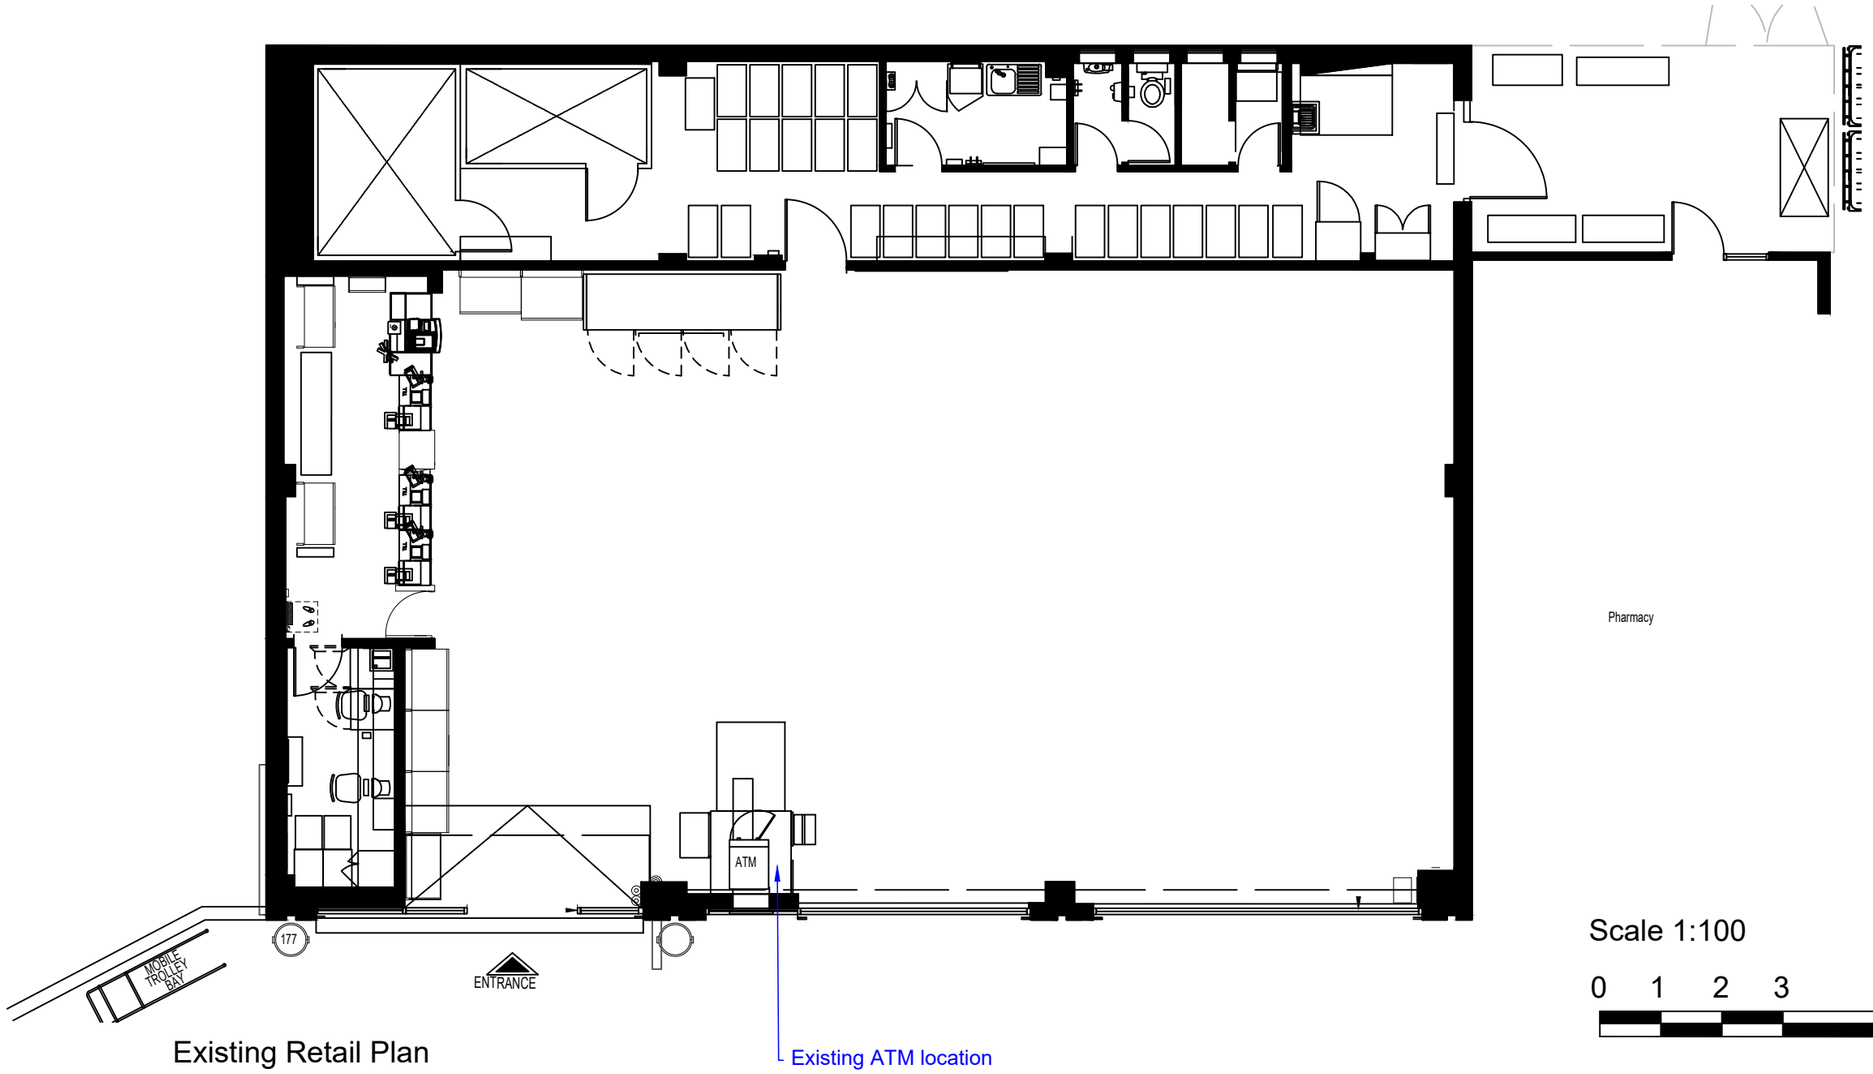


Existing Retail Plan

Scale 1:100

0 1 2 3 5m

People & Space Limited
Architecture - Planning - Urban Design

Tower Gardens Road, London N17 7QB
United Kingdom Mobile
Mobile: +44 78033032275
Email: info@peopleandspace.co.uk
www.peopleandspace.co.uk

This drawing is for PLANNING only
NOT for Construction. Do Not Scale.
Copyright of People & Space Limited

Key:

| Rev. | Notes | Date |
|---|---|---|
| | | |

Client's Name
Tesco Stores Limited
Project Name
Tesco Express at
Finistere Way, Littlehampton,
West Sussex, England,
BN17 6RA

Drawing Title
Existing Store Plan & ATM Location

| | |
|---|---|
| Purpose | For Planning |
| Project number | B419 |
| Date | March 2017 |
| Drawn by | DG |
| Checked by | BAL |
| Drawing Number | B419_06 |
| Scale @ A3 | 1:100 |

ARUN DISTRICT COUNCIL LU/118/17/PL