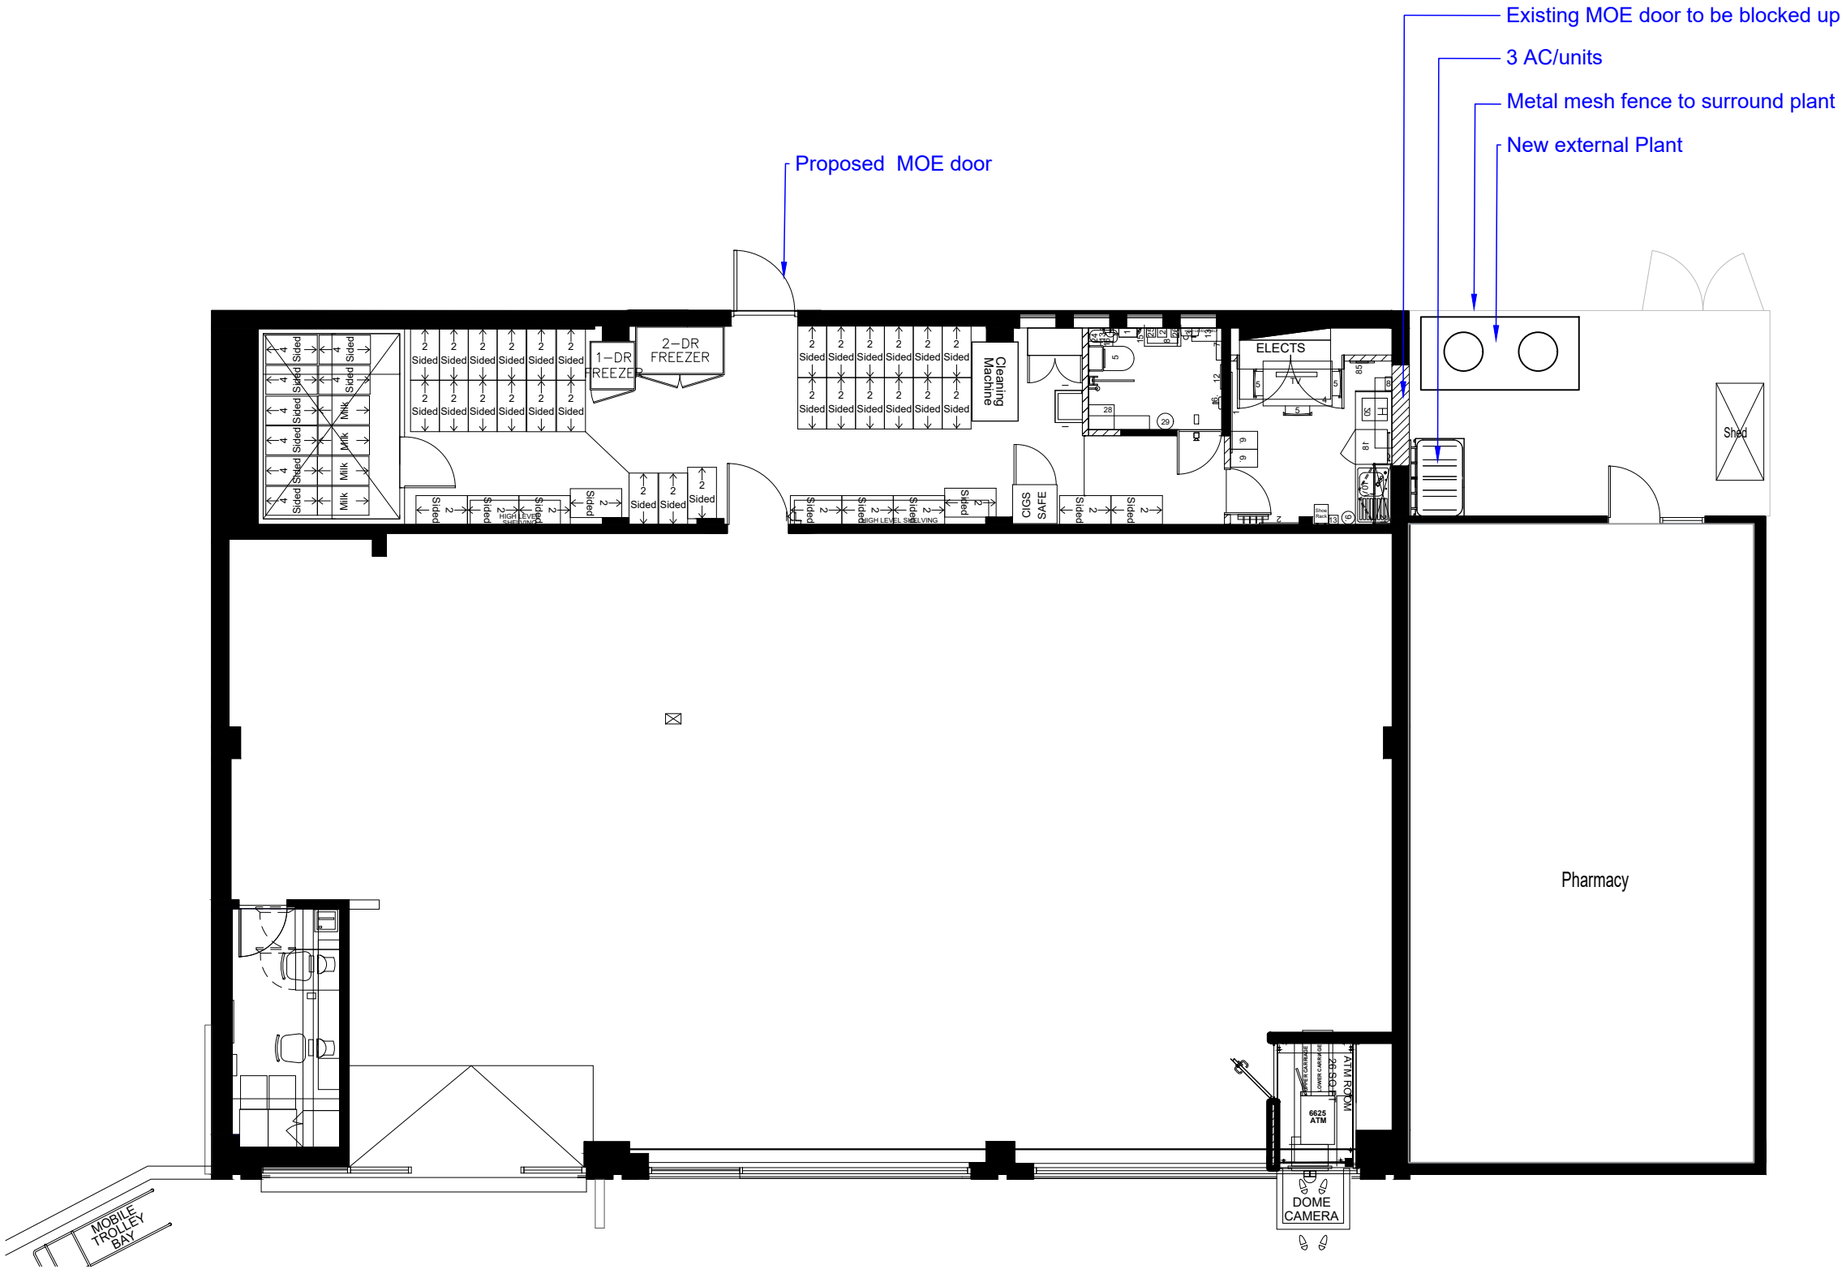

Proposed Floor Plan

Scale 1:100

0 1 2 3 5m

People & Space Limited
Architecture - Planning - Urban Design

Tower Gardens Road, London N17 7QB
United Kingdom Mobile
Mobile: +44 78033032275
Email: info@peopleandspace.co.uk
www.peopleandspace.co.uk

This drawing is for PLANNING only
NOT for Construction. Do Not Scale.
Copyright of People & Space Limited

Key:

Rev.	Notes	Date

Client's Name
Tesco Stores Limited
Project Name
New MOE door and plant at Tesco Express -Finisterre Way, Littlehampton, West Sussex, England, BN17 6RA

Drawing Title
Proposed Floor Plan

Purpose	For Planning
Project number	B419
Date	April 2017
Drawn by	DG
Checked by	BAL
Drawing Number	B419-2_04
Scale @ A3	1:100

ARUN DISTRICT COUNCIL LU/12/017/PL