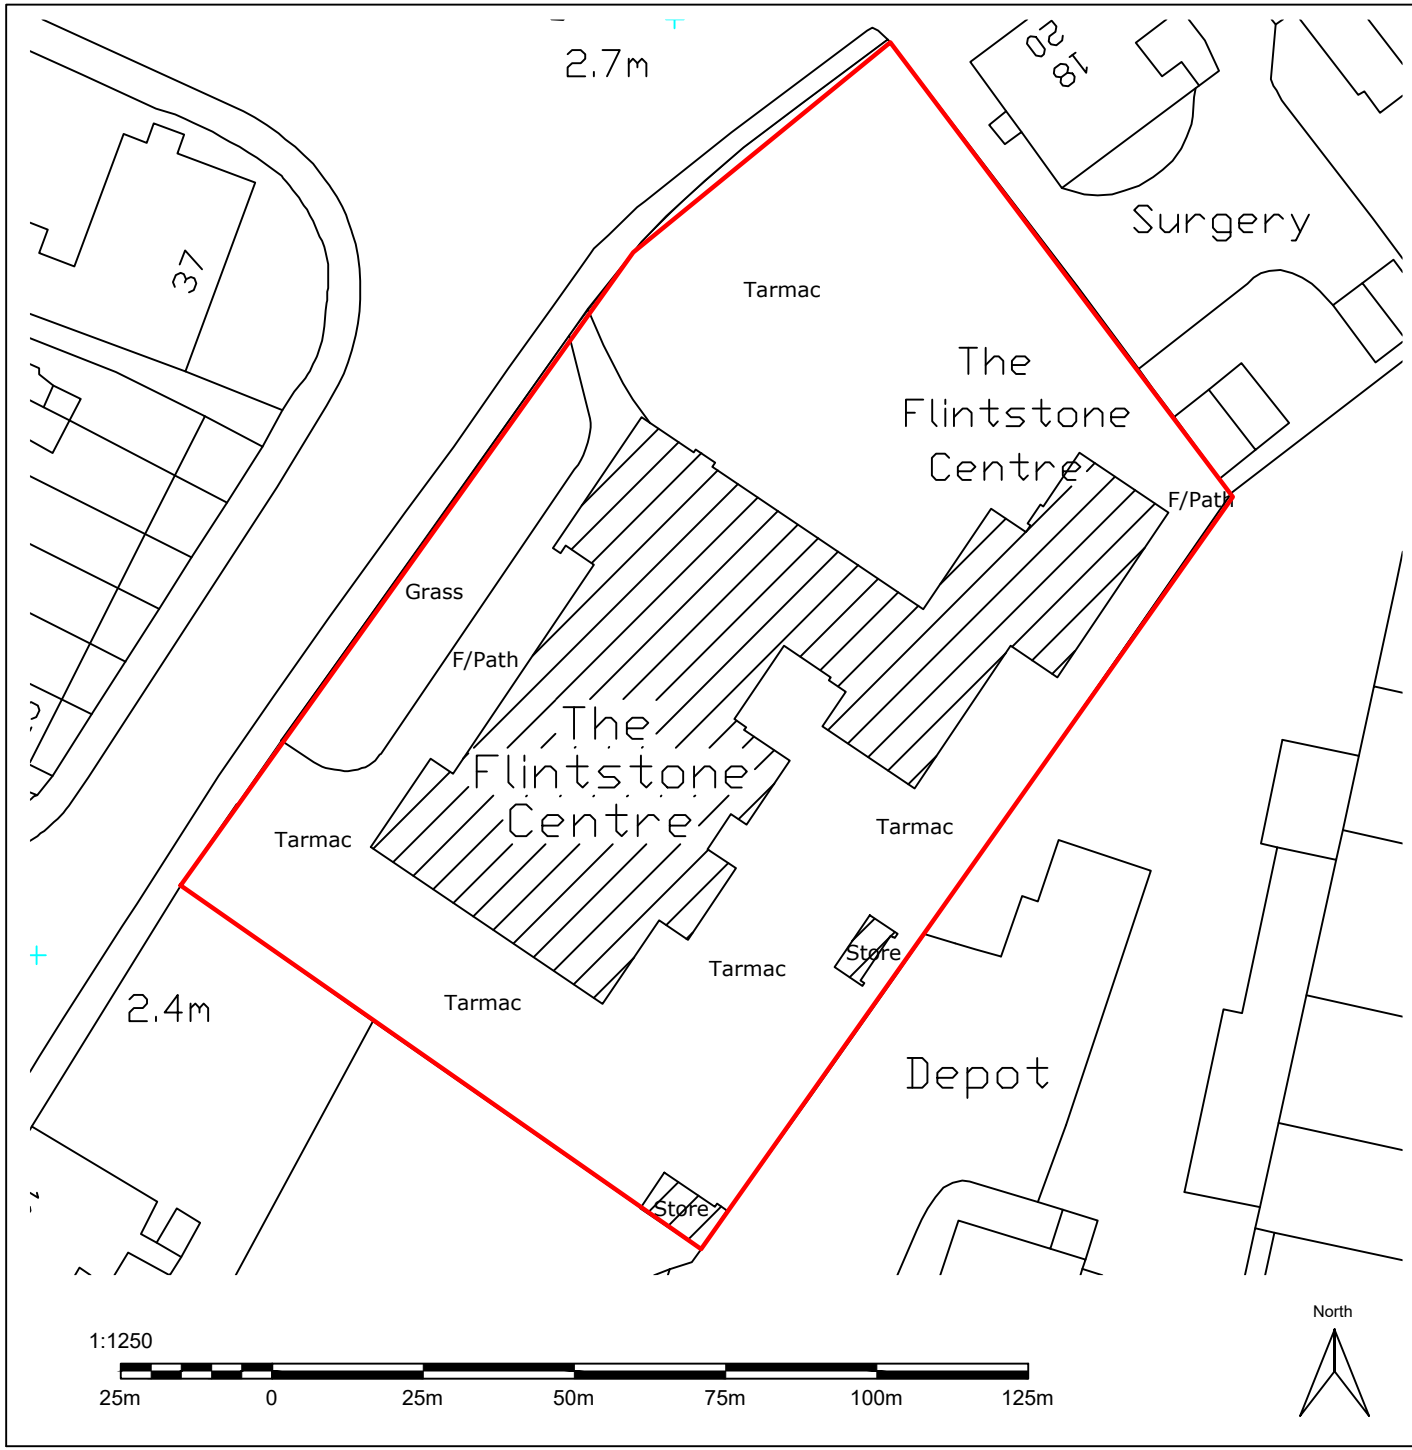


Do Not Scale

Use only written dimensions. All dimensions must be verified prior to the works being put into hand and any discrepancies reported to the originator.

Health And Safety Information

	Details	Initials	Date
Asbestos Survey			
Structural Check/Lifting & Handling			
Site Survey			
Access and Egress/Site Compund			
Hazards Identified			

Rev.	Details of Revision	Date	Sign

Client:

west sussex county council — multi disciplinary consultant PARTNERSHIP

Project:

WSAPC Littlehampton - Structural and Consequential Works

Ref:
5193898

Drawing No:
DR009

Title:
WSAPC Littlehampton - Site Plan

Scale:	Drawn:	Checked:	Co-ord chk:
1:100	WH	JL	SD
Original Size:	**Date:**	**Date:**	**Date:**
A3	13/12/19	22/03/20	23/03/20

Status: Tender

ARUN DISTRICT COUNCIL LU/125/20/L