Mr Derek Purchase
River Road
Littlehampton
BN17 5TA

Site Plan of Front Garden Space to be used to park a Small Car

(See Location Plan WSX 224815)

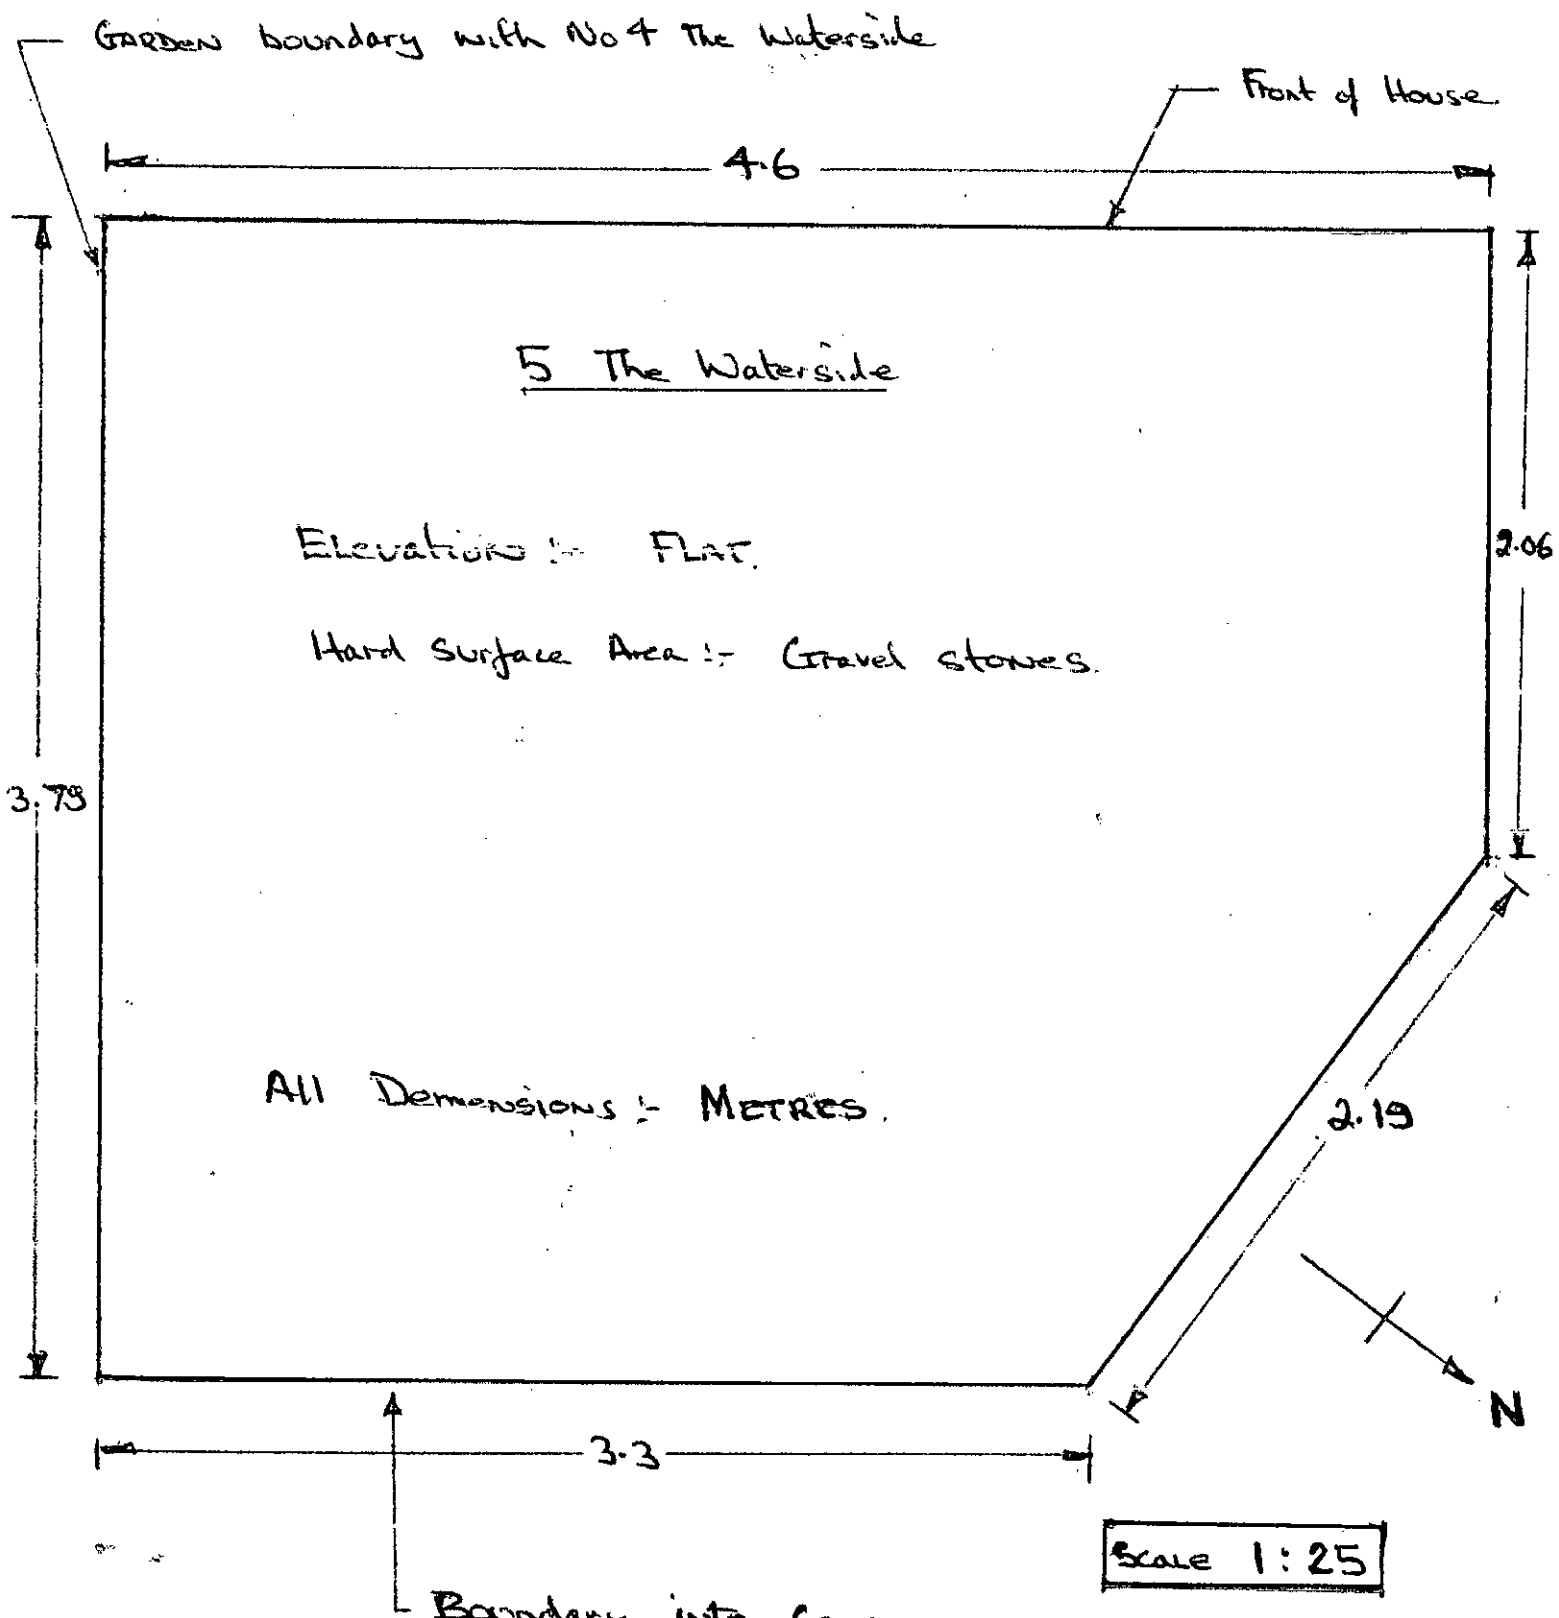

Scale 1:25

Date: 20/May/2015

ARUN DISTRICT COUNCIL LU/132/15/CLP